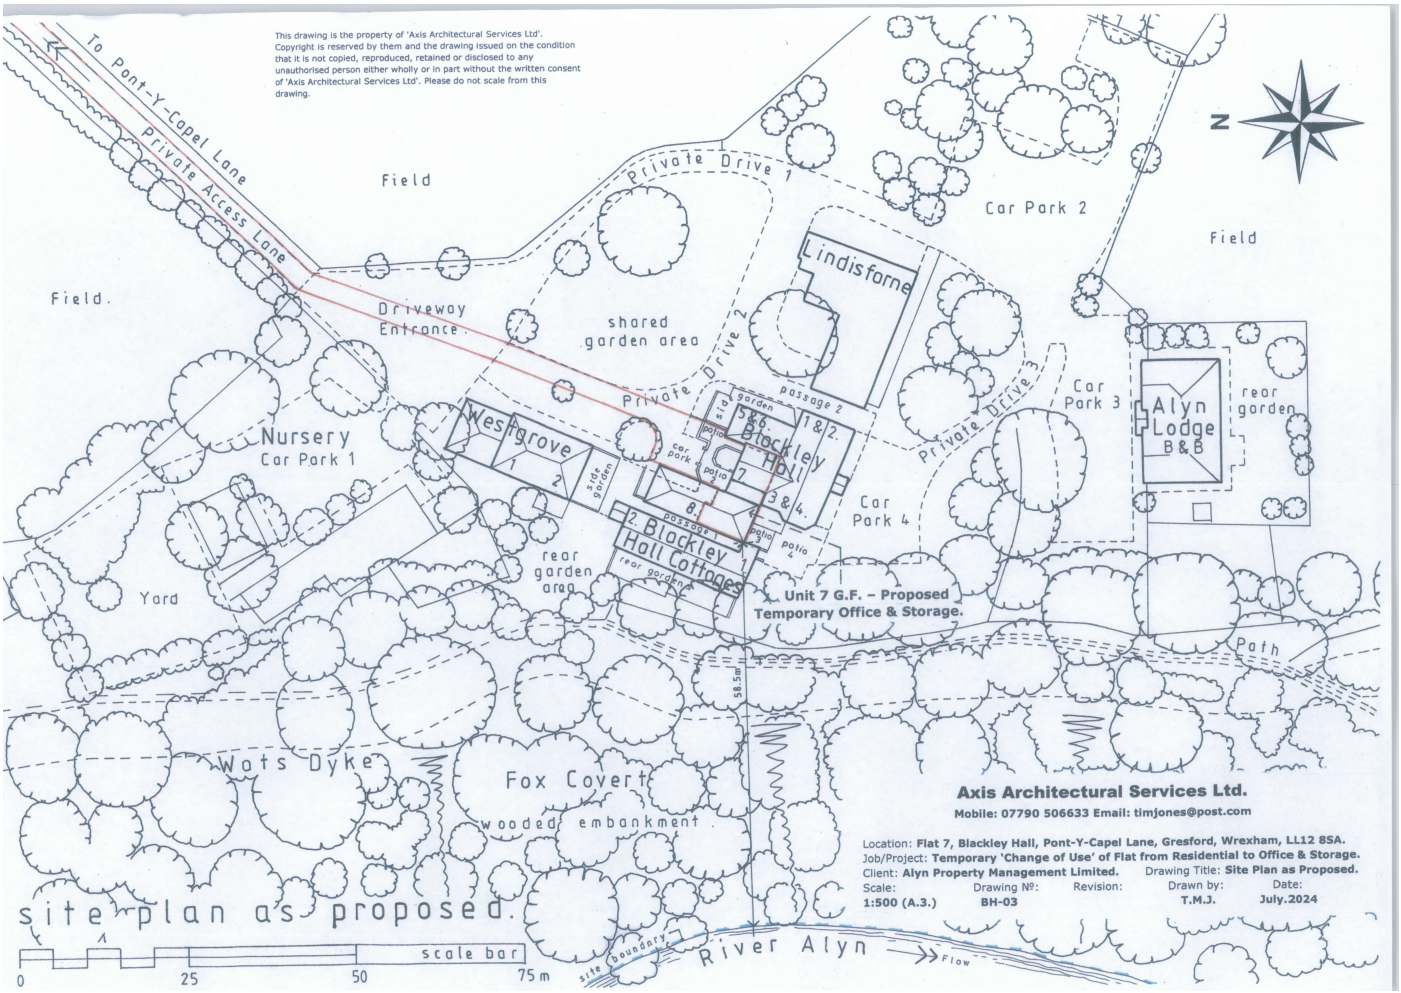

This drawing is the property of 'Axis Architectural Services Ltd'. Copyright is reserved by them and the drawing issued on the condition that it is not copied, reproduced, retained or disclosed to any unauthorised person either wholly or in part without the written consent of 'Axis Architectural Services Ltd'. Please do not scale from this drawing.
To Pont-Y-Capel Lane
Private Access Lane
Field
Field.
Driveway Entrance
Private Drive 1
Private Drive 2
Private Drive 3
shared garden area
Lindisfarne
Car Park 2
Field
Car Park 3
Alyn Lodge B&B
rear garden
Nursery Car Park 1
Westgrove
1
2
side garden
car park
patio
5 & 6 Blackley Hall
1 & 2.
garden
passage 2
7
3 & 4.
8
passage 1
2 Blackley Hall Cottages
rear garden
Car Park 4
rear garden area
Yard
Unit 7 G.F. – Proposed Temporary Office & Storage.
Path
58.5m
Wats Dyke
Fox Covert
wooded embankment
site plan as proposed.
scale bar
0
25
50
75 m
site boundary
River Alyn
Flow
N
Axis Architectural Services Ltd.
Mobile: 07790 506633 Email: timjones@post.com
Location: Flat 7, Blackley Hall, Pont-Y-Capel Lane, Gresford, Wrexham, LL12 8SA.
Job/Project: Temporary 'Change of Use' of Flat from Residential to Office & Storage.
Client: Alyn Property Management Limited.
Drawing Title: Site Plan as Proposed.
Scale: 1:500 (A.3.)
Drawing №: BH-03
Revision:
Drawn by: T.M.J.
Date: July.2024