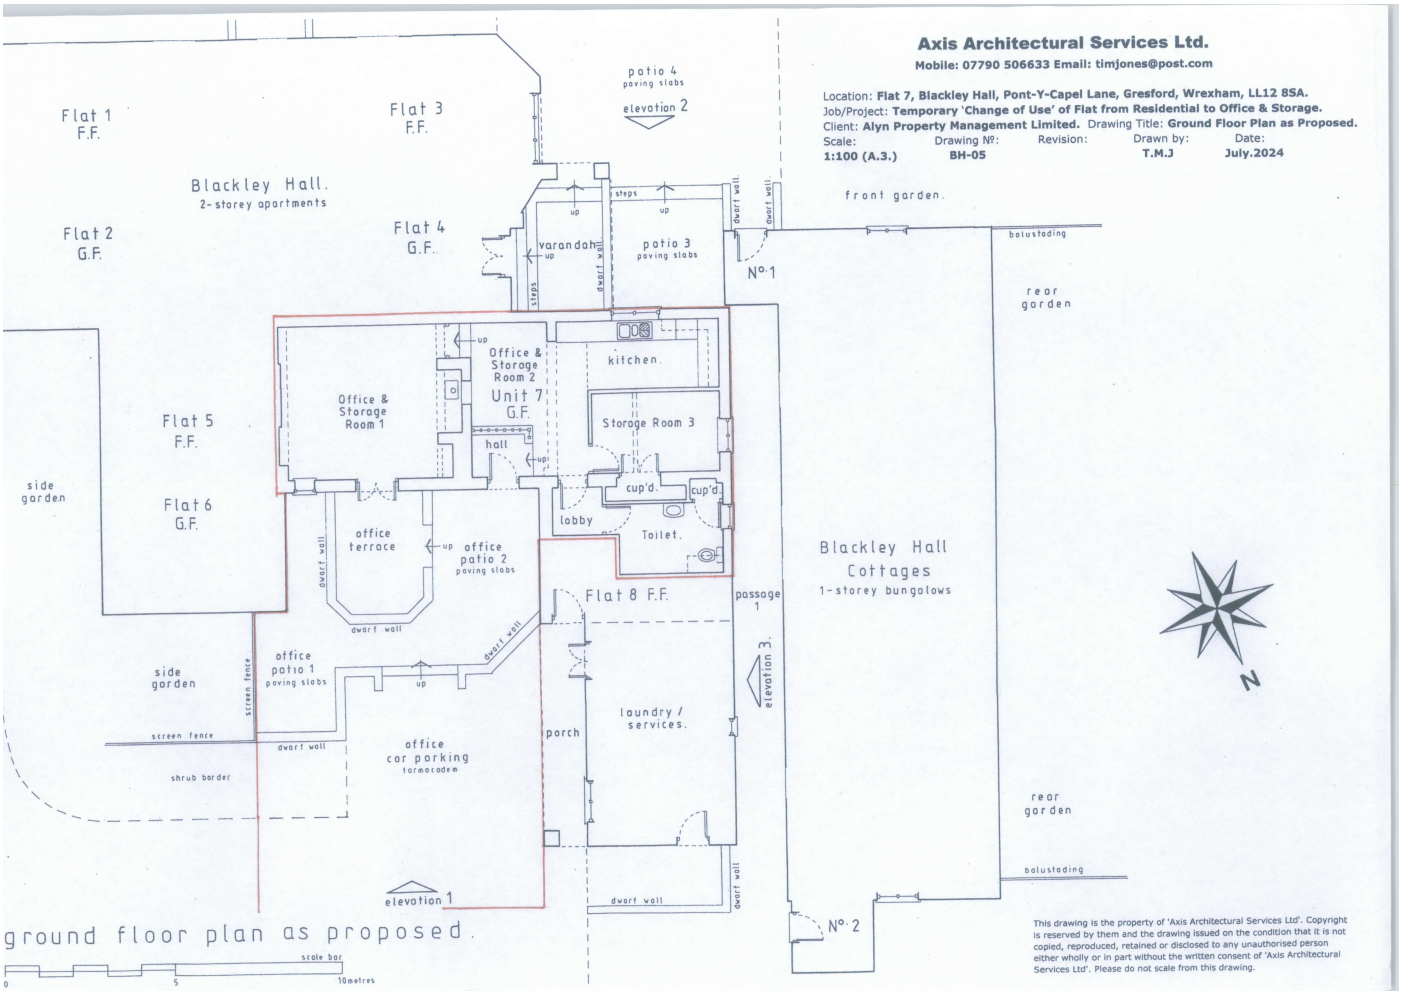

Axis Architectural Services Ltd.
Mobile: 07790 506633 Email: timjones@post.com
Location: Flat 7, Blackley Hall, Pont-Y-Capel Lane, Gresford, Wrexham, LL12 8SA.
Job/Project: Temporary 'Change of Use' of Flat from Residential to Office & Storage.
Client: Alyn Property Management Limited. Drawing Title: Ground Floor Plan as Proposed.
Scale: 1:100 (A.3.)
Drawing №: BH-05
Revision:
Drawn by: T.M.J
Date: July.2024
Flat 1 F.F.
Flat 3 F.F.
Blackley Hall.
2-storey apartments
Flat 2 G.F.
Flat 4 G.F.
patio 4
paving slabs
elevation 2
front garden.
steps
up
dwarf wall
verandah
patio 3
paving slabs
balustading
rear garden
No. 1
Office & Storage Room 2
kitchen.
Office & Storage Room 1
Unit 7 G.F.
Storage Room 3
Flat 5 F.F.
hall
side garden
Flat 6 G.F.
cup'd.
lobby
Toilet.
office terrace
office patio 2
paving slabs
Blackley Hall Cottages
1-storey bungalows
Flat 8 F.F.
passage 1
elevation 3
office patio 1
paving slabs
screen fence
porch
laundry / services.
office car parking
tarmacadem
shrub border
elevation 1
No. 2
ground floor plan as proposed.
scale bar
0
5
10metres
N
This drawing is the property of 'Axis Architectural Services Ltd'. Copyright is reserved by them and the drawing issued on the condition that it is not copied, reproduced, retained or disclosed to any unauthorised person either wholly or in part without the written consent of 'Axis Architectural Services Ltd'. Please do not scale from this drawing.