

This drawing is the copyright of G & S Design Ltd and may not be altered or reproduced without written consent.

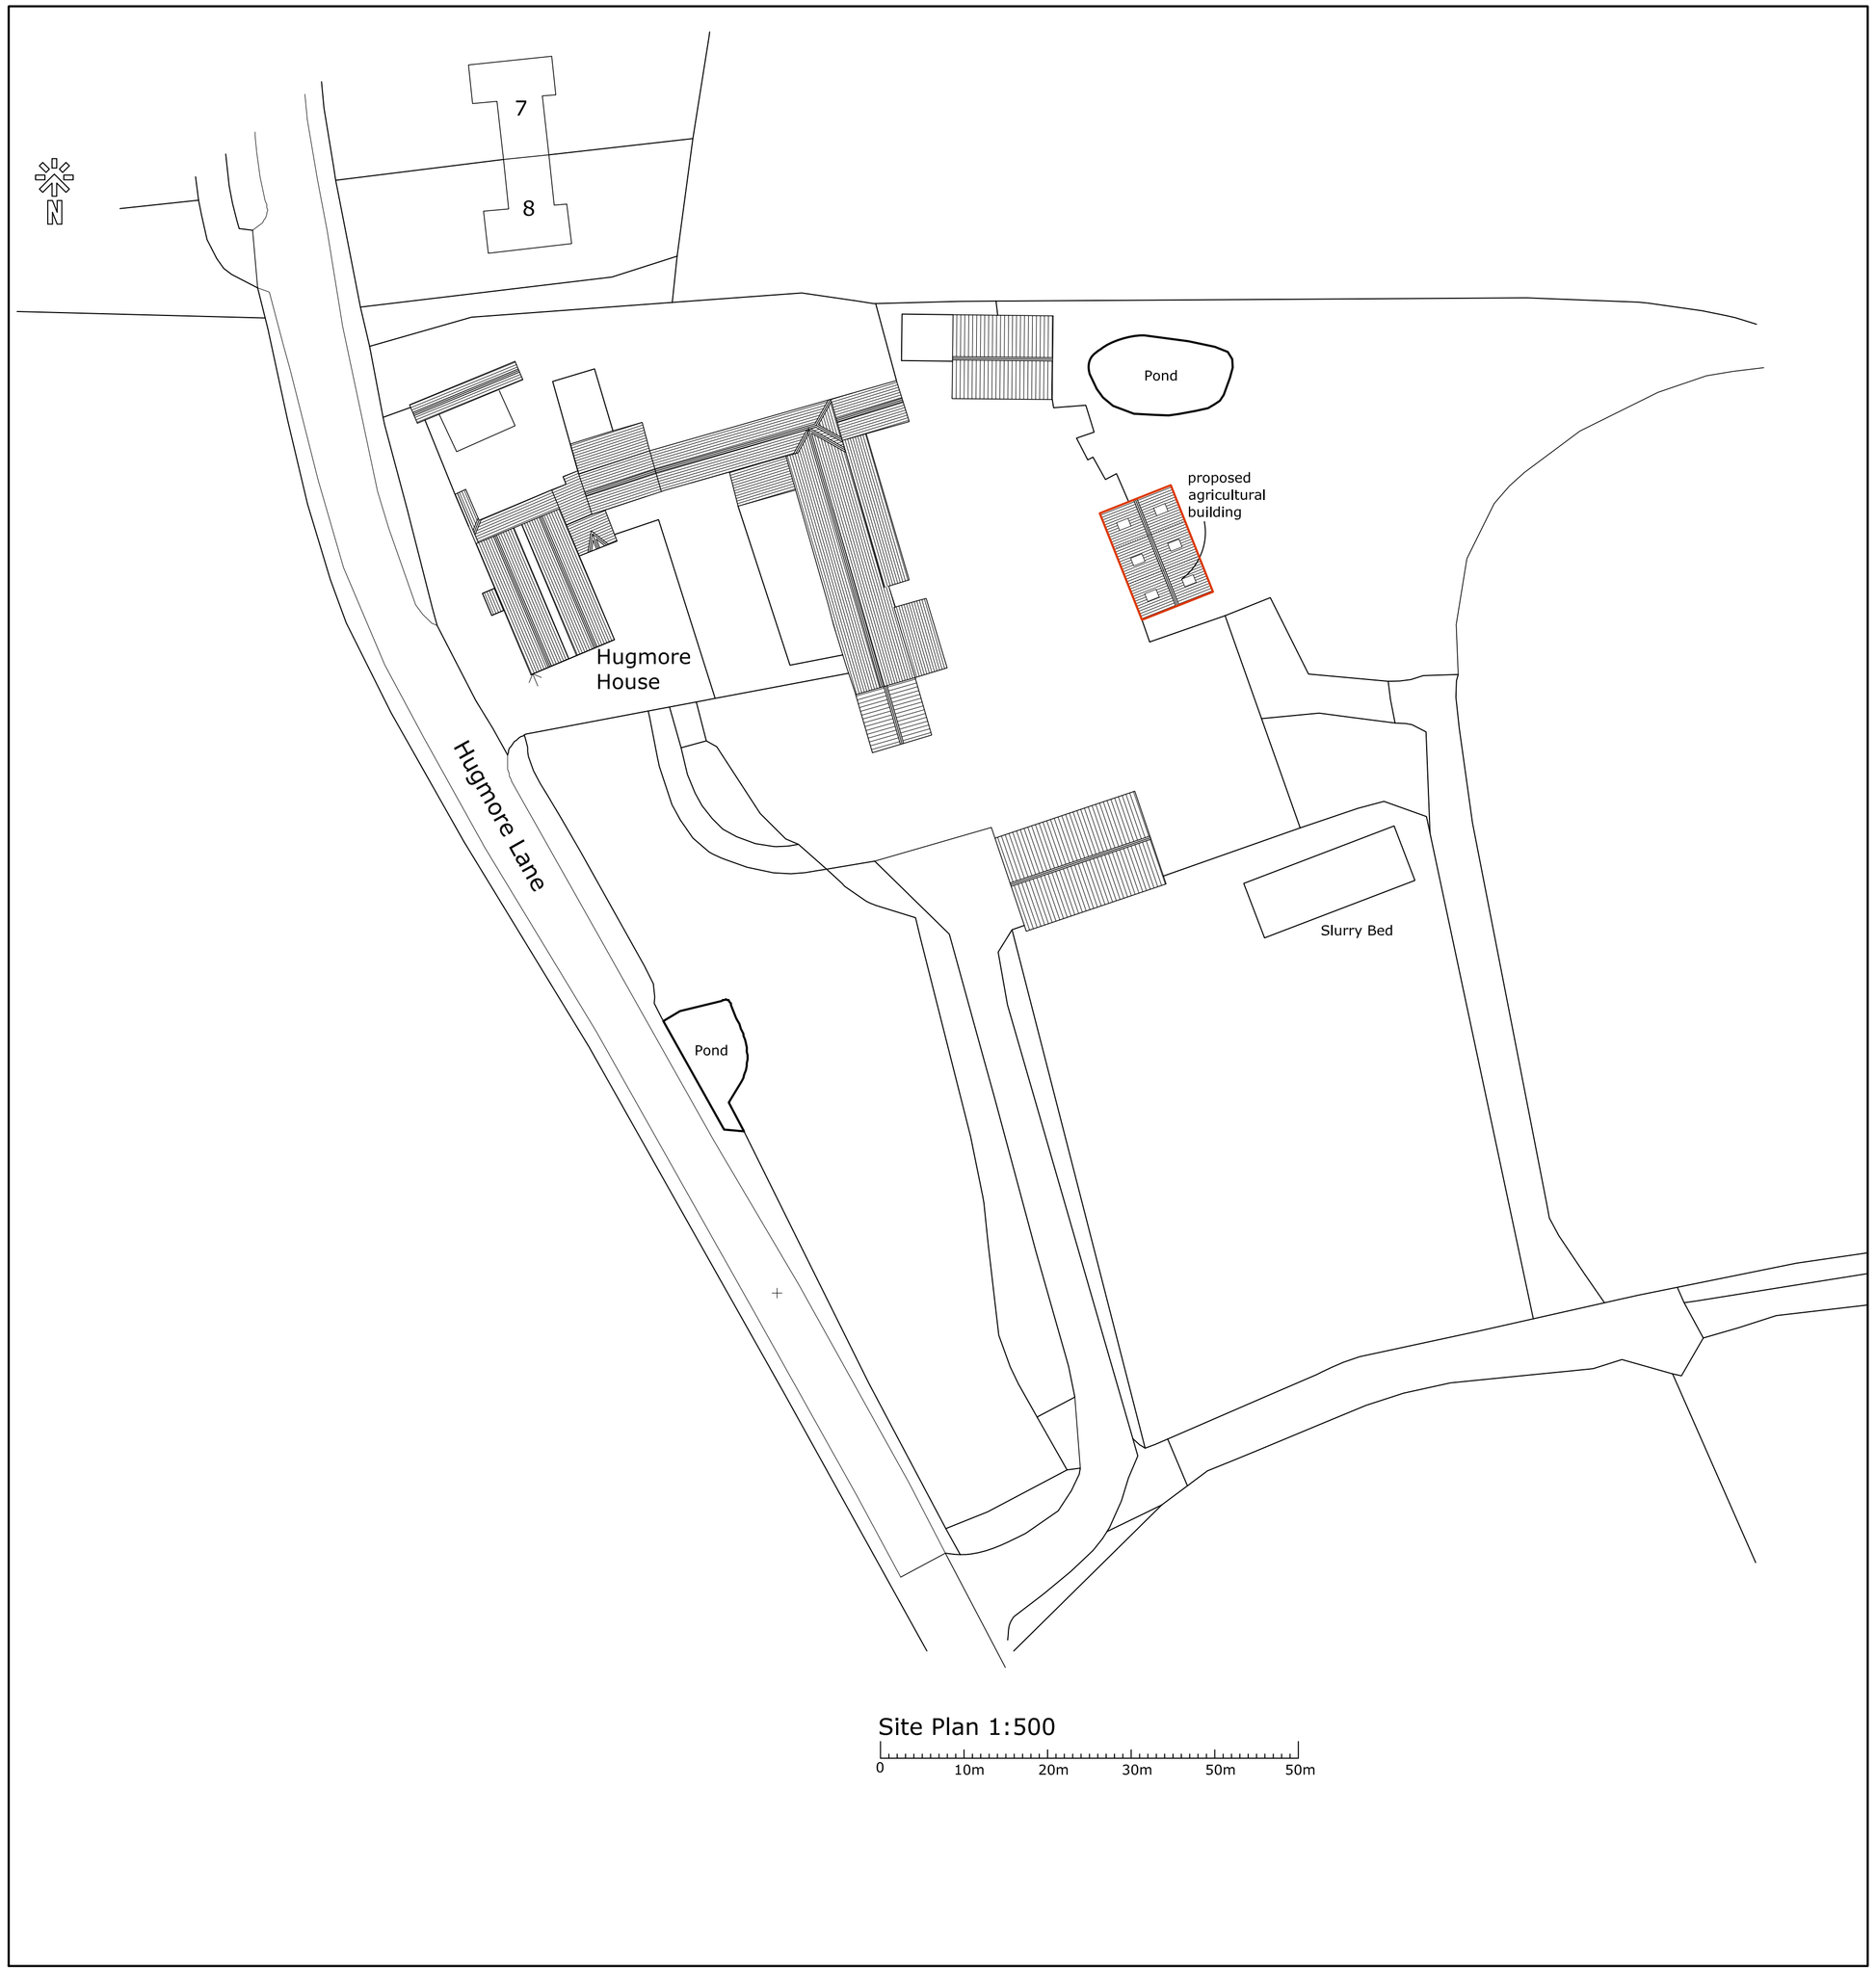

Site Plan 1:500

0 10m 20m 30m 50m 50m

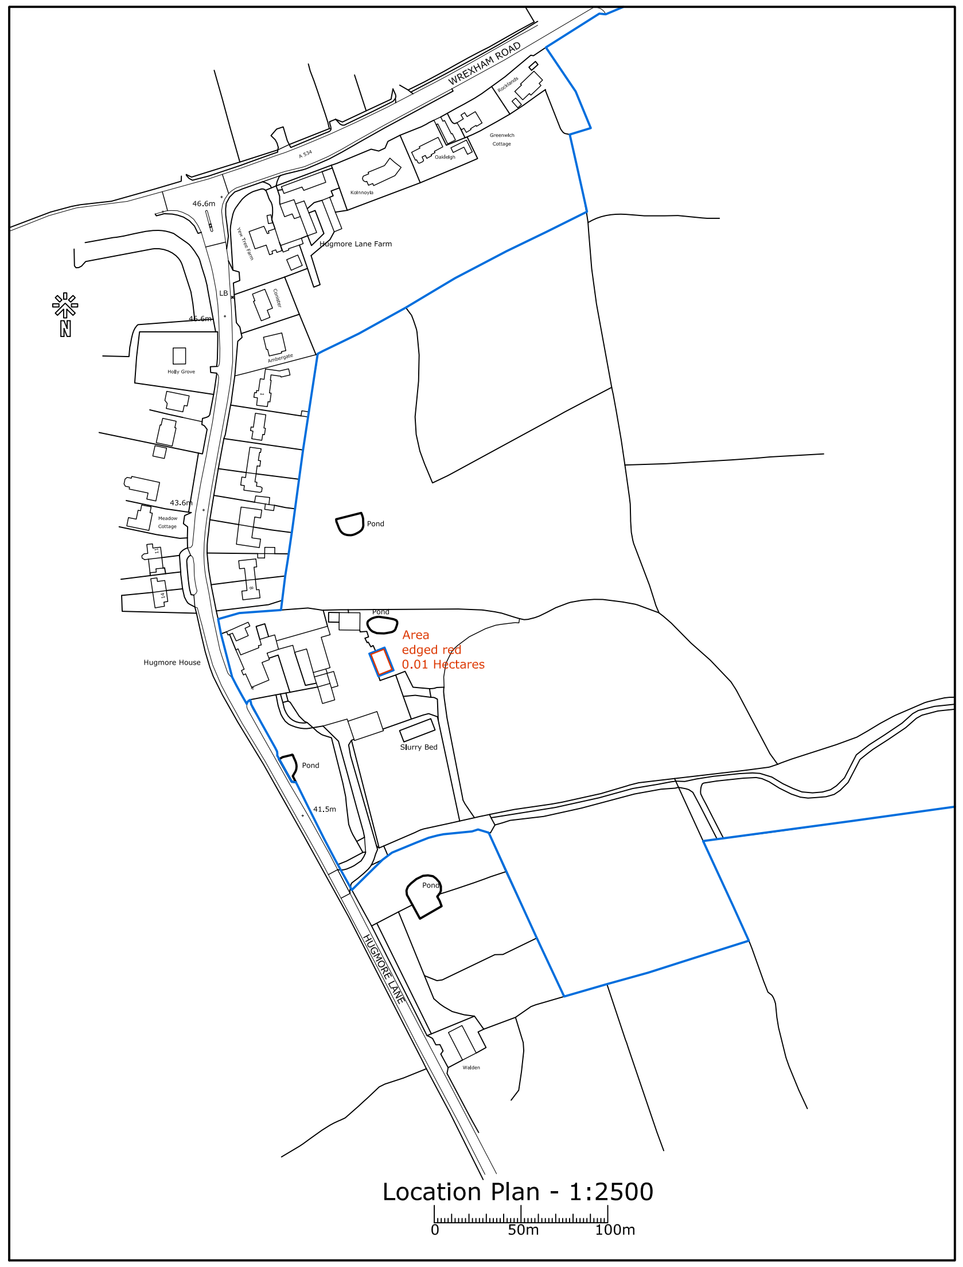

Location Plan - 1:2500

0 50m 100m

© Crown copyright 2024. All rights reserved.
License number AC0000816843

Revision:

Title:
Proposed Site and Location Plan,
Agricultural Building at
Hugmore House,
Hugmore Lane,
Wrexham, LL13 9YE

Client:
OS Planning

Scale:	Drawing number:
1:500, 1:2500@A1	1277-01

Date:	Drawn by:	Revision:
17/08/24	SB	

G&S DESIGN LTD
2 Lady Anne Court, Wheelock Street,
Middlewich, Cheshire CW10 9AG
Telephone 01606 834020