
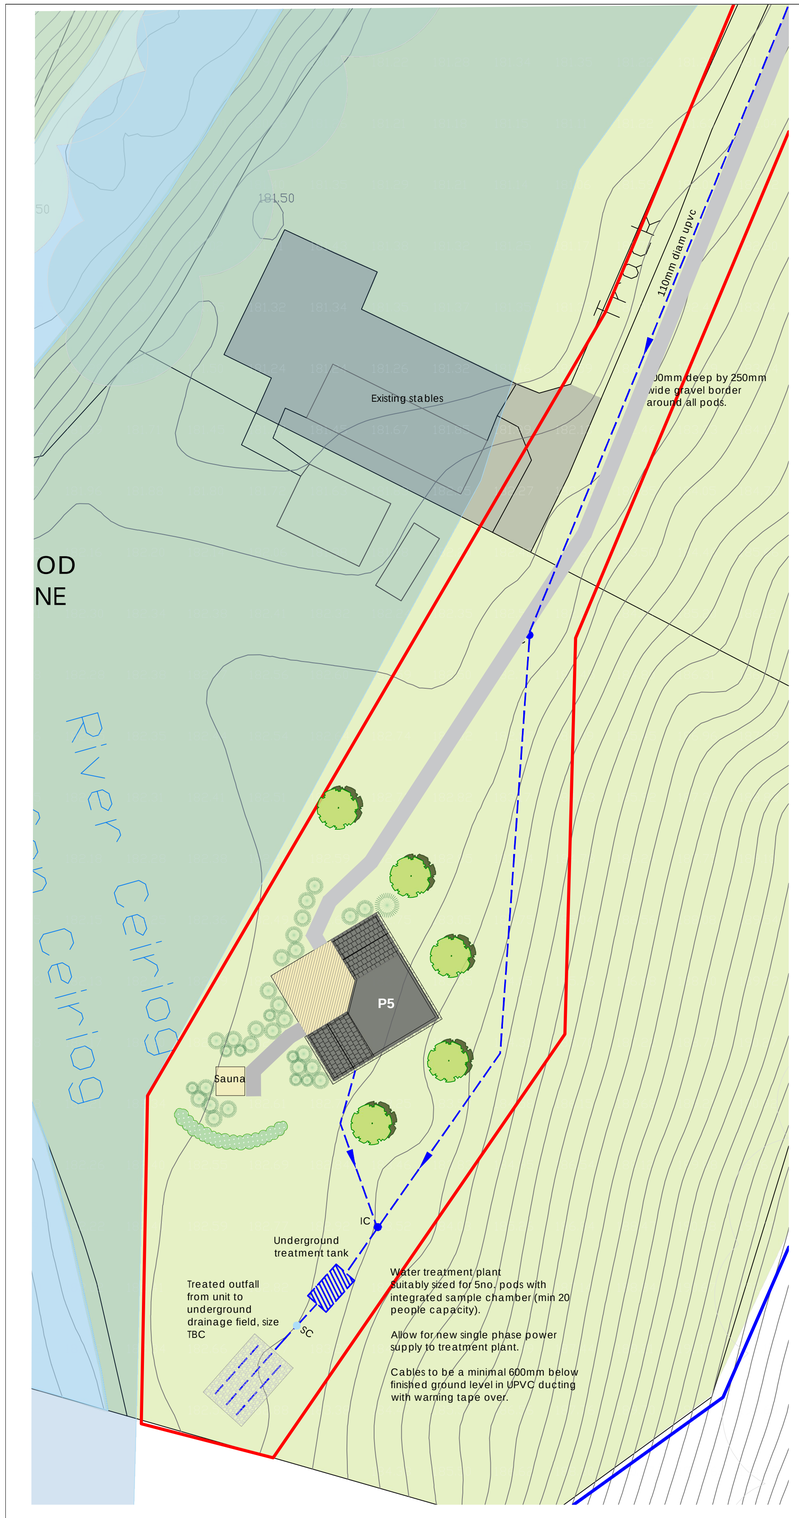


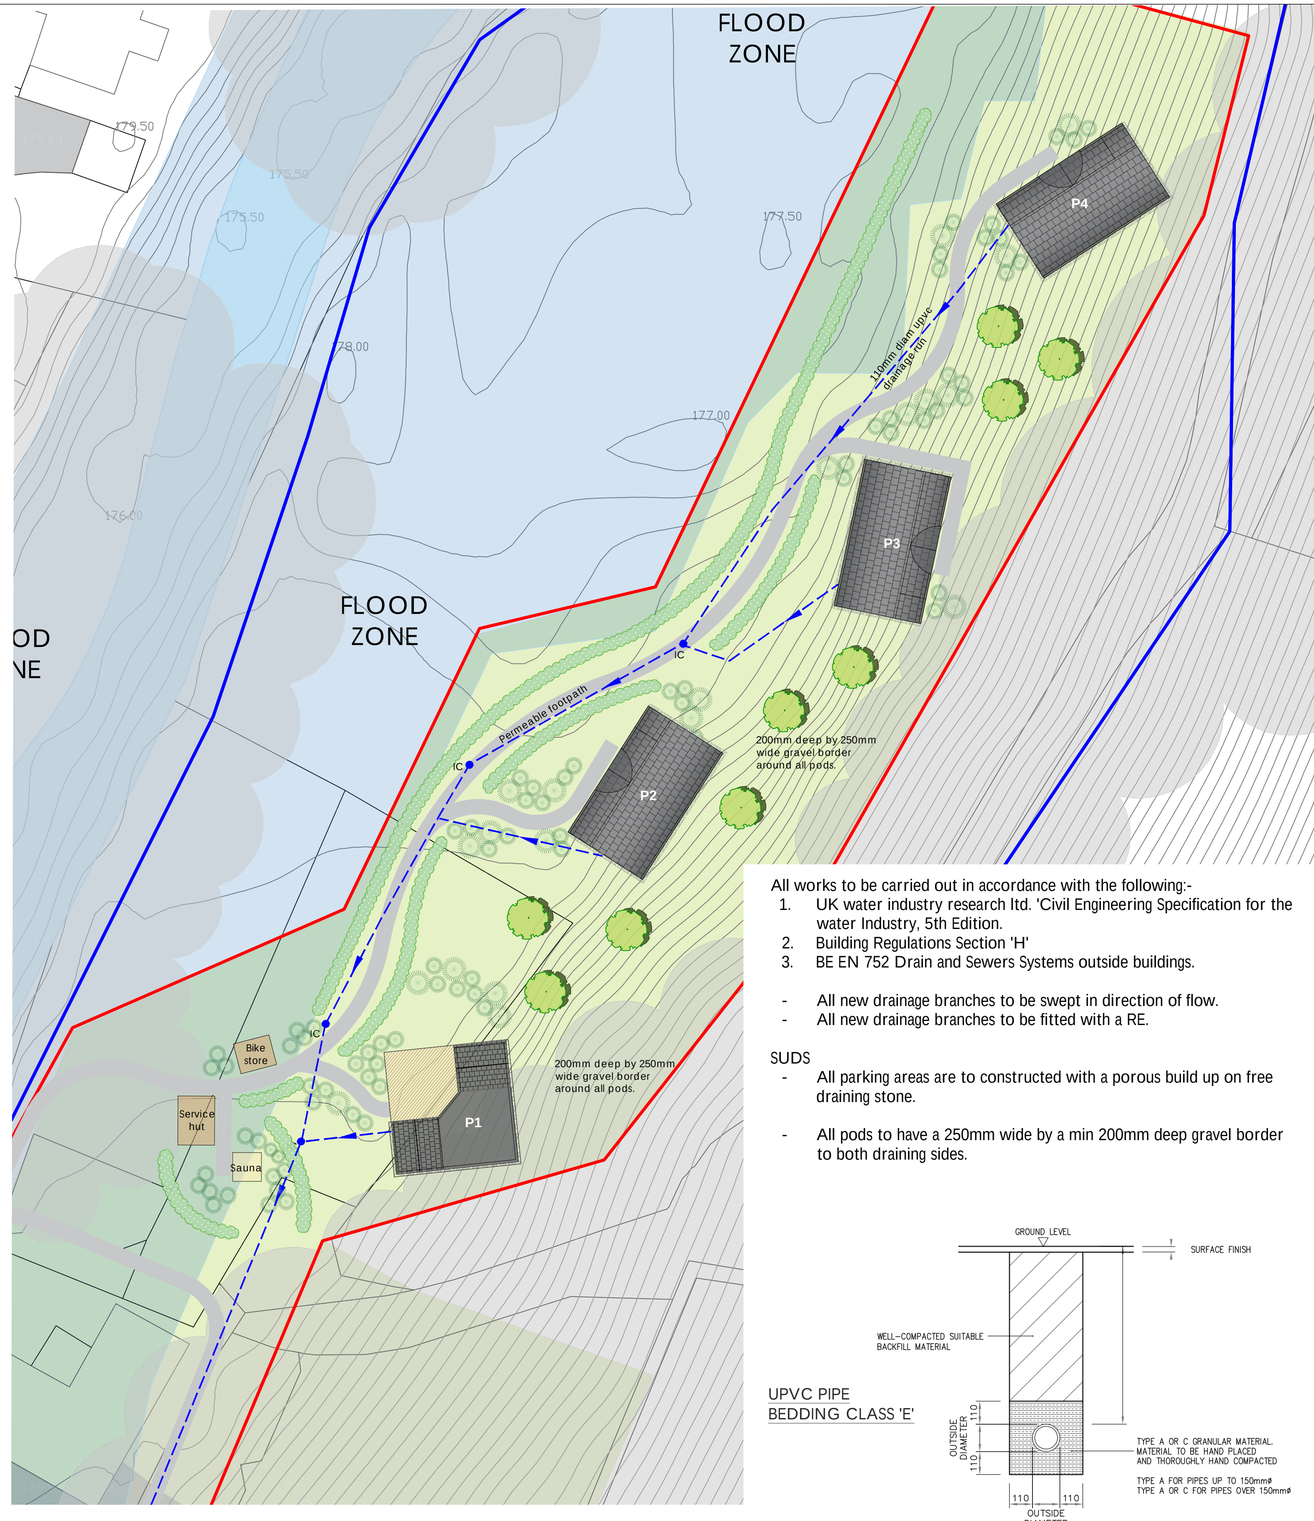

OWNERSHIP BOUNDARY

SITE BOUNDARY

10 0 10 20 30 40 50

metres

All works to be carried out in accordance with the following:-

1. UK water industry research ltd. 'Civil Engineering Specification for the water Industry, 5th Edition.
2. Building Regulations Section 'H'
3. BE EN 752 Drain and Sewers Systems outside buildings.

- All new drainage branches to be swept in direction of flow.
- All new drainage branches to be fitted with a RE.

SUDS

- All parking areas are to constructed with a porous build up on free draining stone.
- All pods to have a 250mm wide by a min 200mm deep gravel border to both draining sides.

UPVC PIPE
BEDDING CLASS 'E'

SCALE 1:20

NORTH

GLAMpitect

W: WWW.GLAMPITECT.CO.UK
E: CONTACT@GLAMPITECT.CO.UK
T: 0131 202 9002

KEY TO SYMBOLS

- GREYWATER DRAINAGE RUN
- IC — INSPECTION CHAMBER
- EXISTING ECOFLO SYSTEM
- WTP
- SOAKAWAY


NOTES:

- All units will be fitted with incinerating toilets and therefore will not require a wastewater connection.
- The greywater from each unit will be connected to a new sustainable drainage system shown on this plan.

Date	Description	Rev	By

Revision Description

LOCATION PLAN 1:7500

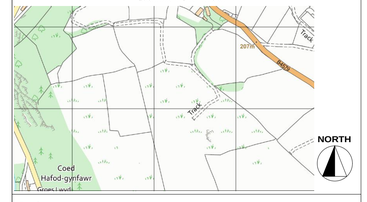

Project:
Proposed Glamping Site - For Aisha Ali
Ddol hir, Llanarmon Road, Glyn ceiriog
LL207NP

Drawing Title:
PROPOSED DRAINAGE PLAN

Drawing Number:
240103-01-04

Revision:	-
Date:	30.01.2024
Scale:	1:200 @ A1
Drawn By:	TA
CAD Dwg File:	-
Checked By:	-

Issue Status:
Full Planning Application

A1