

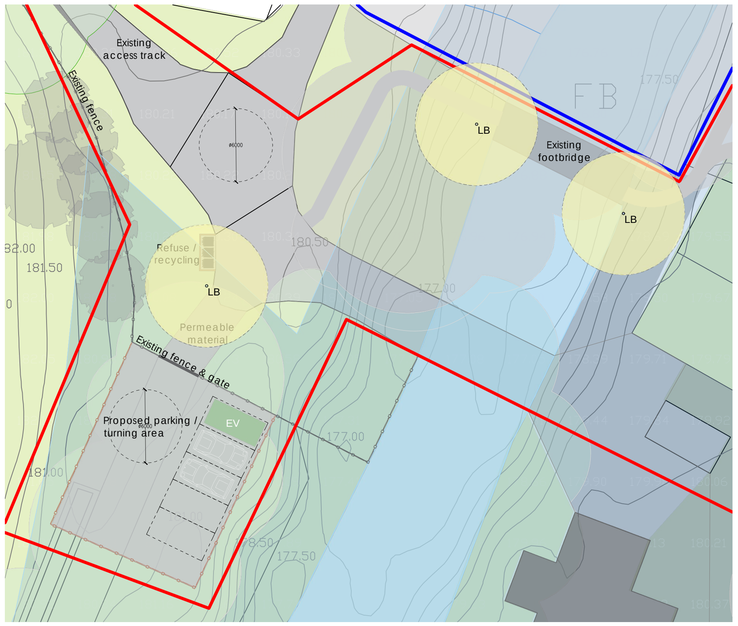


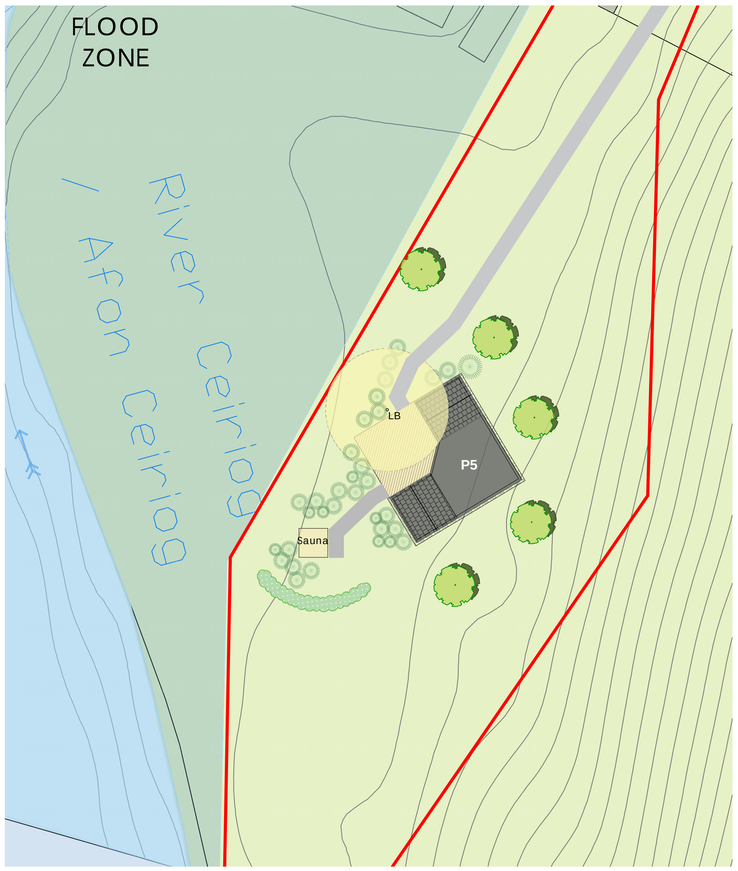

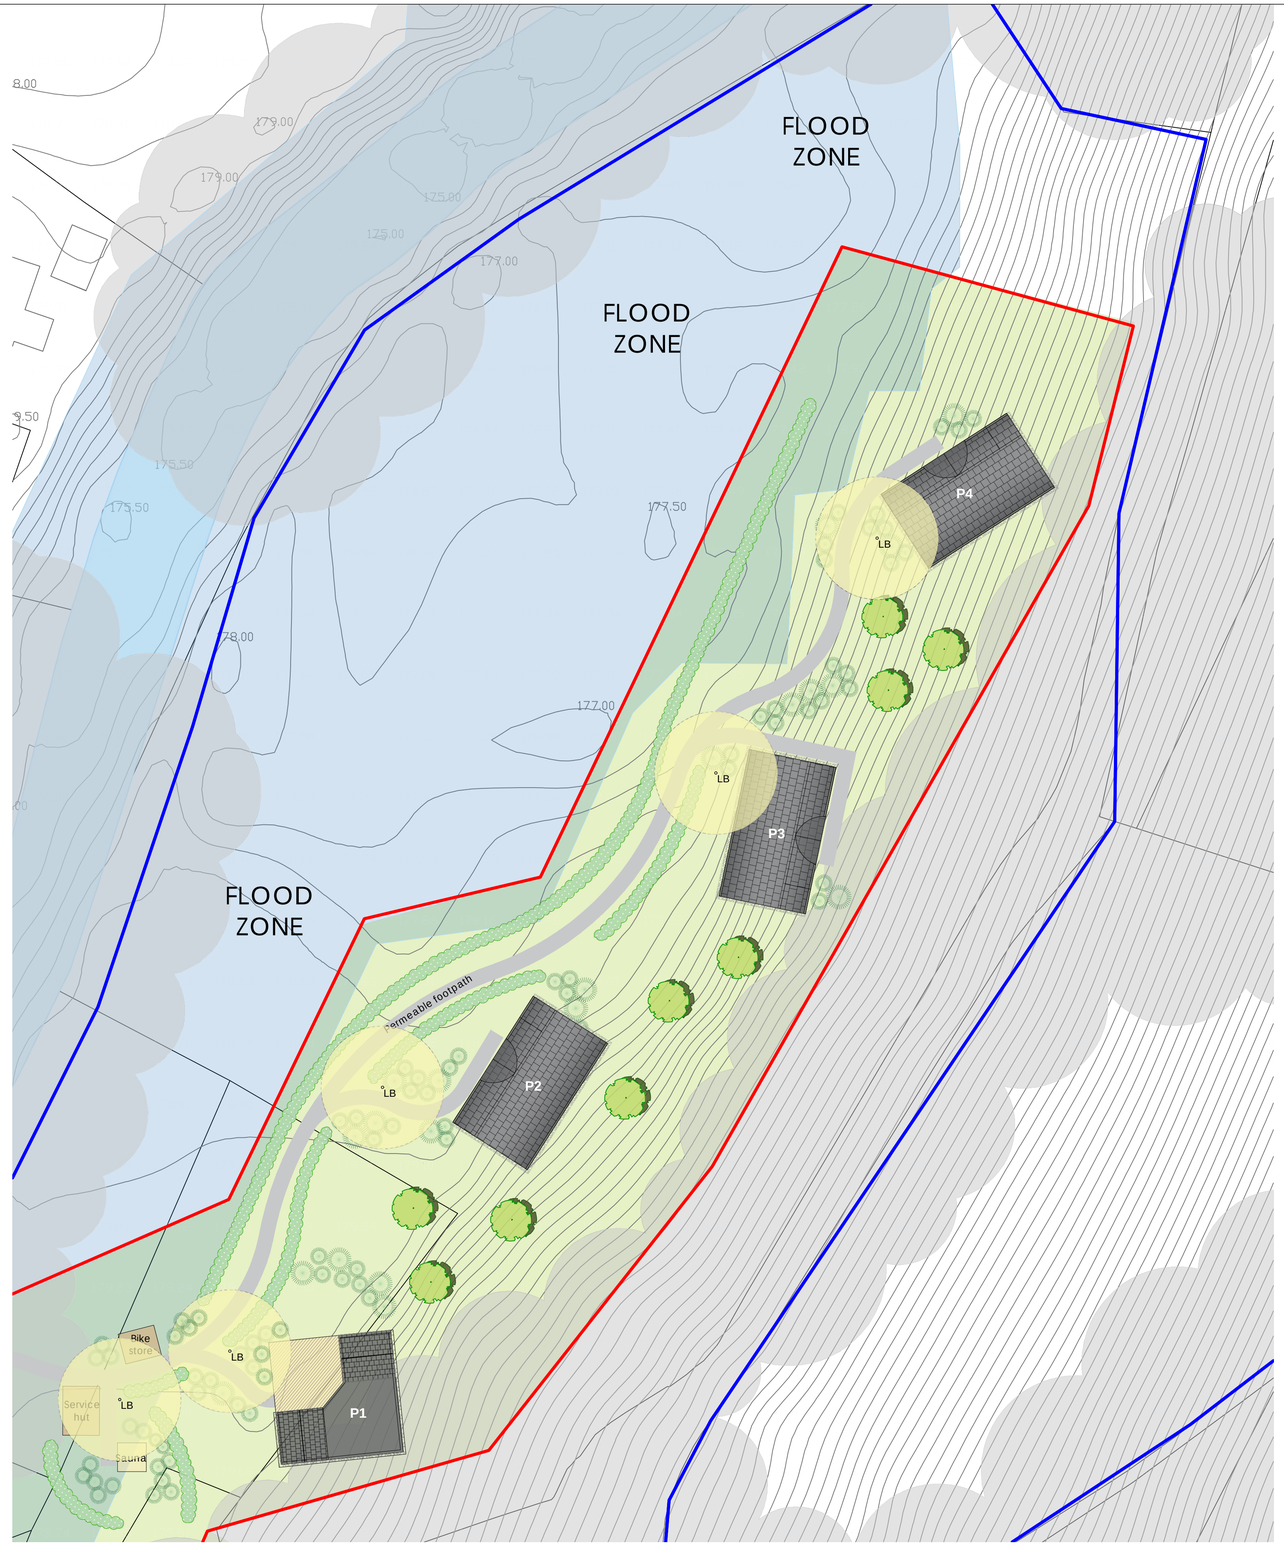

OWNERSHIP BOUNDARY

SITE BOUNDARY

10 0 10 20 30 40 50

metres

NORTH

GLAMpitect

W: WWW.GLAMPITECT.CO.UK
E: CONTACT@GLAMPITECT.CO.UK
T: 0131 202 9002

KEY TO SYMBOLS

LB — LOW LEVEL LIGHTING BOLLARD 9no. TO BE INSTALLED. LIGHTING SPREAD SHOWN AS 5m

Low Level Path Lighting

Lanea Path Lighting Bollard with PIR sensor.

BenTAits:
- LED mains wired.
- Low level height, only 40cm high.
- LED bulbs installed into this pillar lamp are in such a manner that they shine downwards onto cascading rTAlectors, keeping all light at low level.
- Integrated PIR sensor, keeping light levels low and only on when required.
- Range 2-8metres, set at 5m as shown.
- Lighting duration (5 seconds to 6 minutes) are configurable.
- Detects movement at an angle of 90 degrees.



Date	Description	Rev	By

Revision Description

LOCATION PLAN 1:7500



Project:
Proposed Glamping Site - For Aisha Ali
Ddol hir, Llanarmon Road, Glyn ceiriog
LL207NP

Drawing Title:
PROPOSED LIGHTING PLAN

Drawing Number:
240103-01-07

Revision:	-
Date:	30.01.2024
Scale:	1:250 @ A1
Drawn By:	TA
CAD Dwg File:	-
Checked By:	-

Issue Status:
Full Planning Application

A1