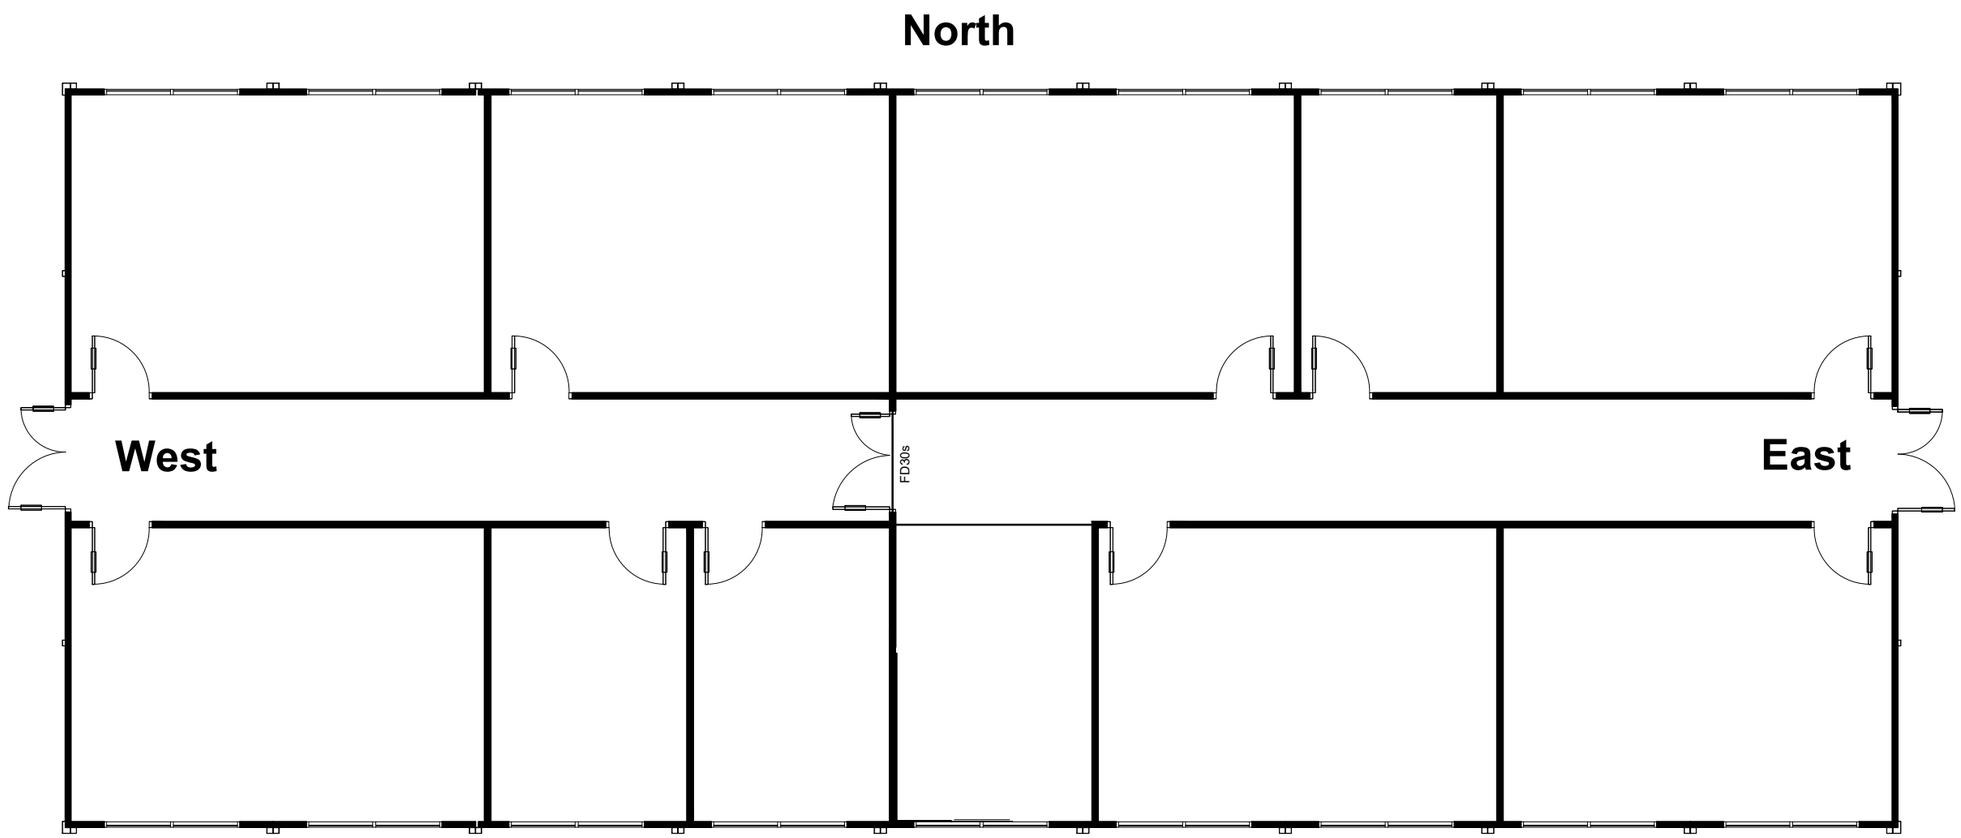


0 1 2 3 4 5 6 7 8 9 10

1:100 @ A3

NOTES:

- Site plan is based on existing Ordnance Survey information
- Contractors must check all dimensions on site. Discrepancies must be reported to the drawing owner before proceeding.

KEY:

Title

Floor Plans - 420064637

Mondelez

Revision

Date: 16th Aug 2024

Scale : 1:100 @ A3

Drawing Number	Rev.
JEPEMONDELEZ	B

Rev.	Date	Notes	ITIL