

Front Elevation (N/W facing)
27 Greenfields
Scale 1:50

0m 1m 2m

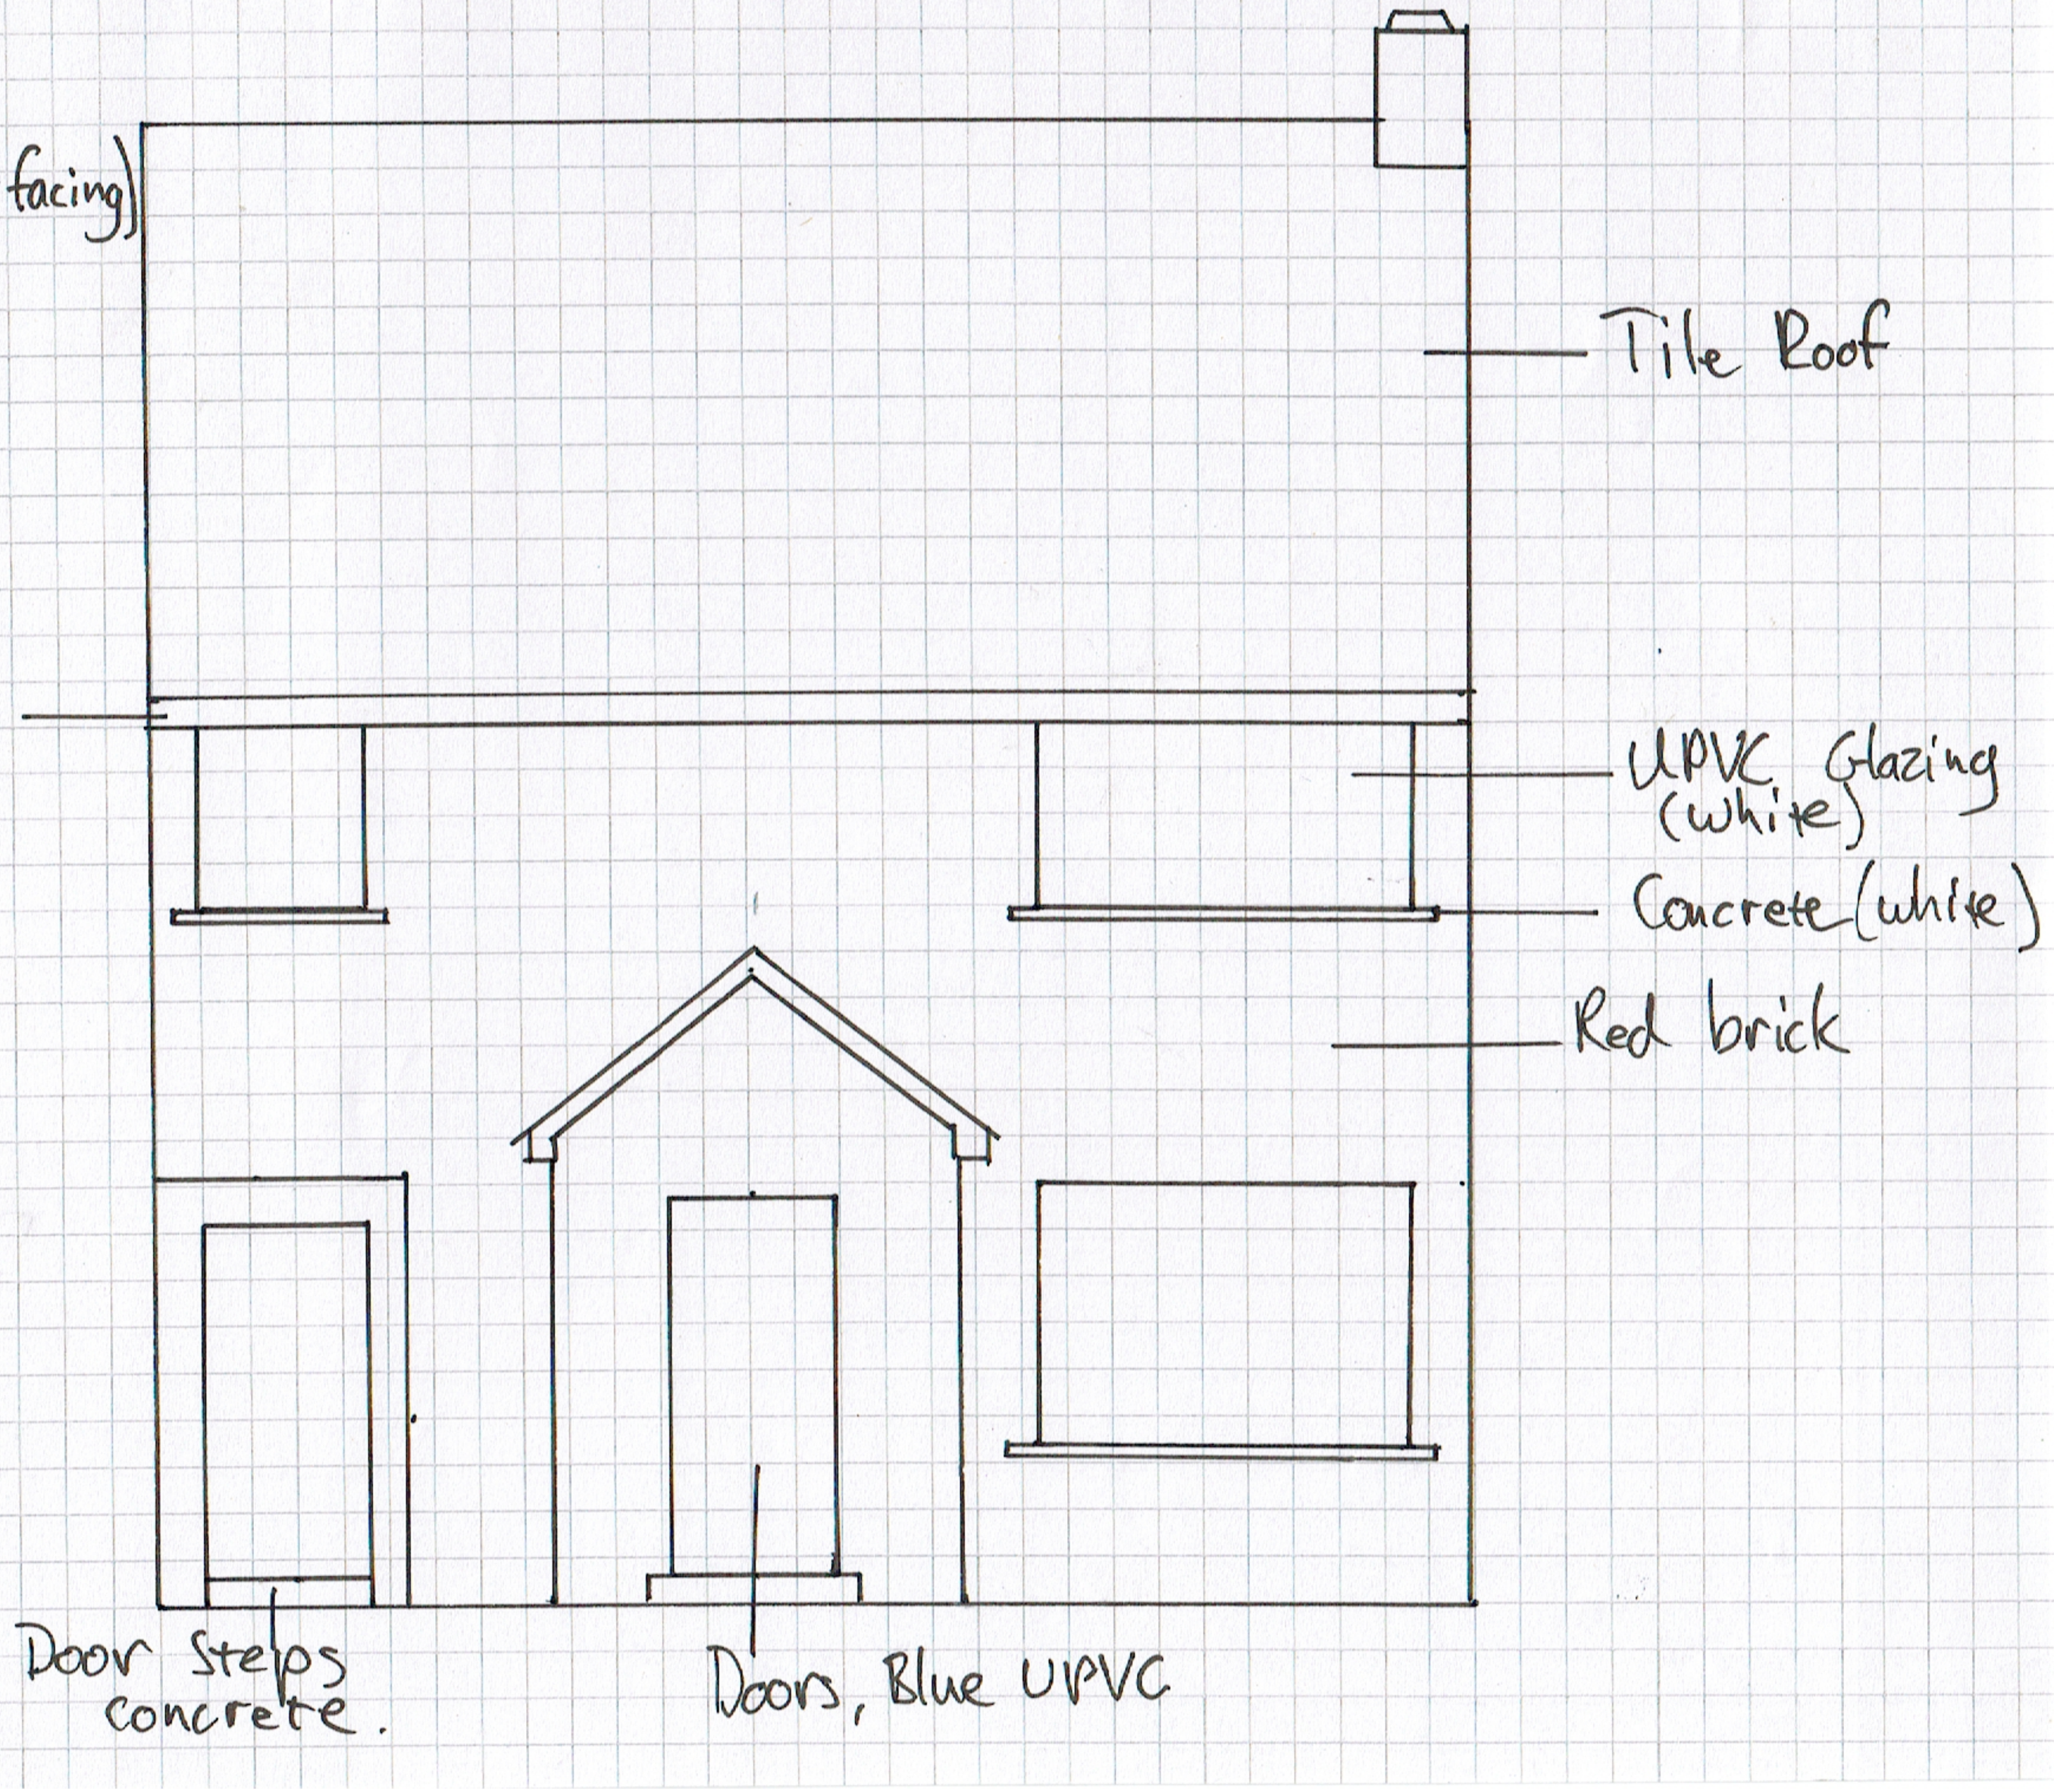


Existing View
Rear Elevation (S/E facing)
27 Greenfields
Scale 1:50

0 1m 2m

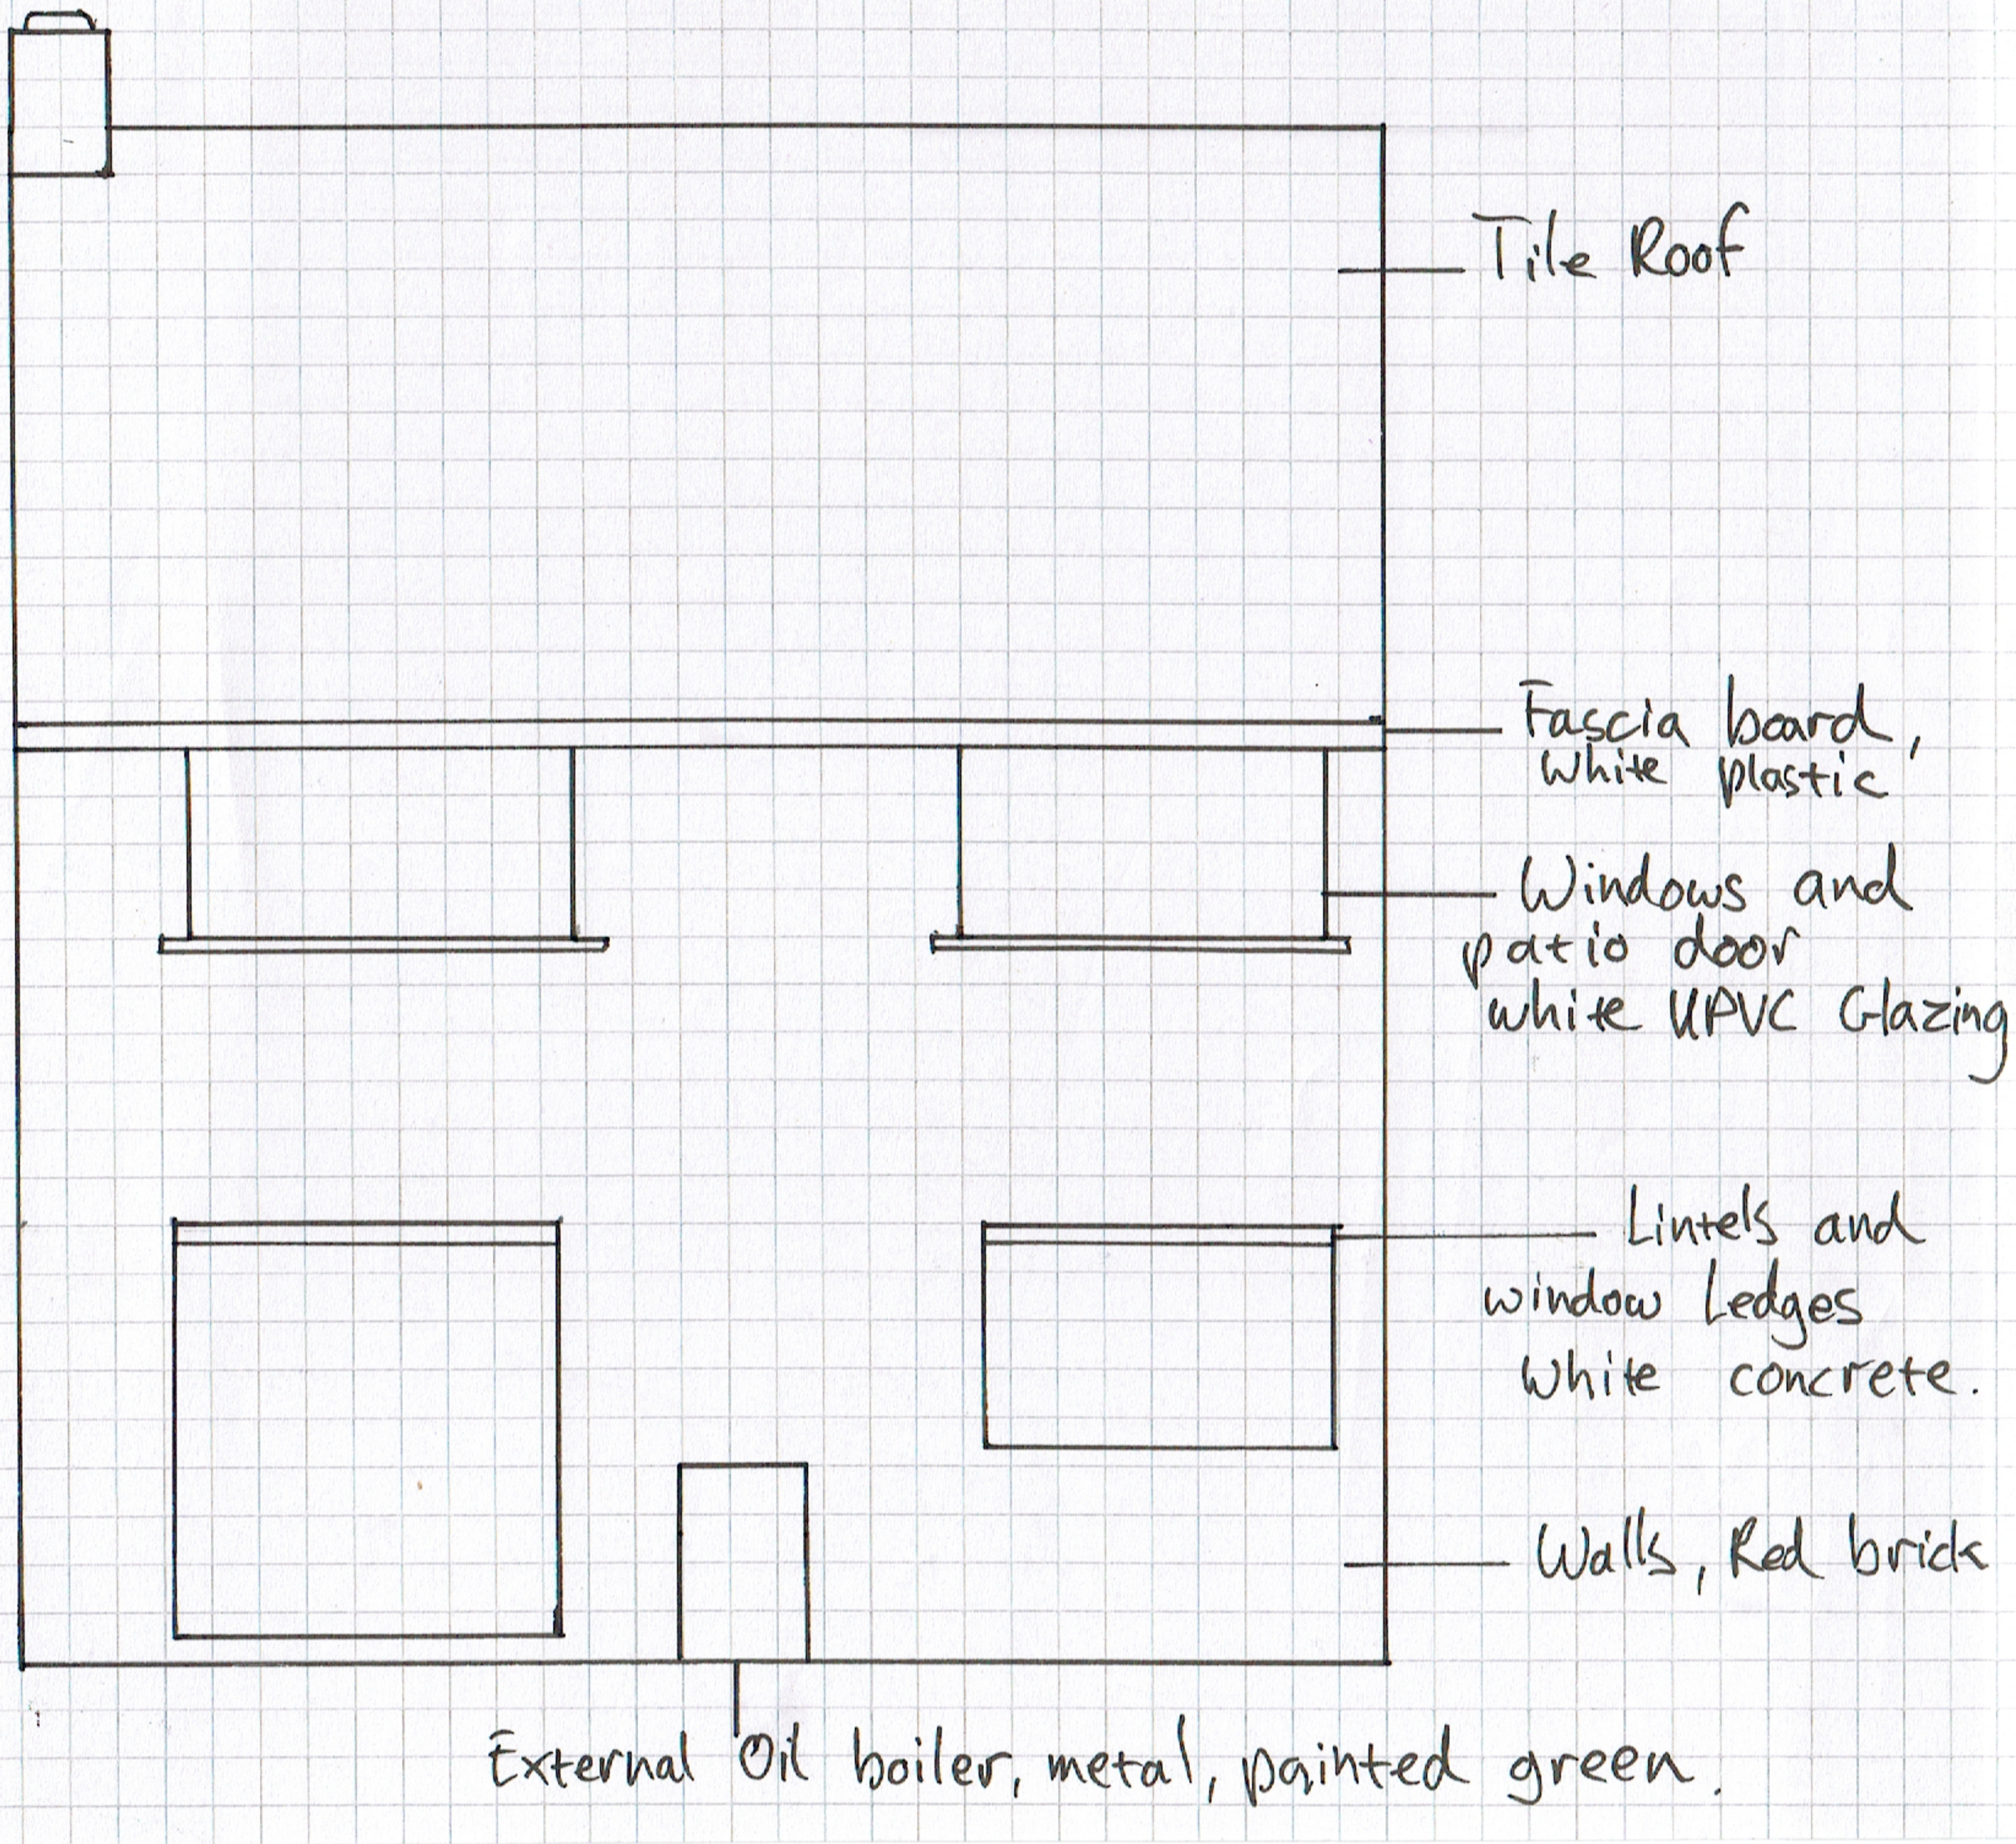


Existing View
Side Elevation (S/W facing)
27 Greenfields
Scale 1:50

0 1m 2m

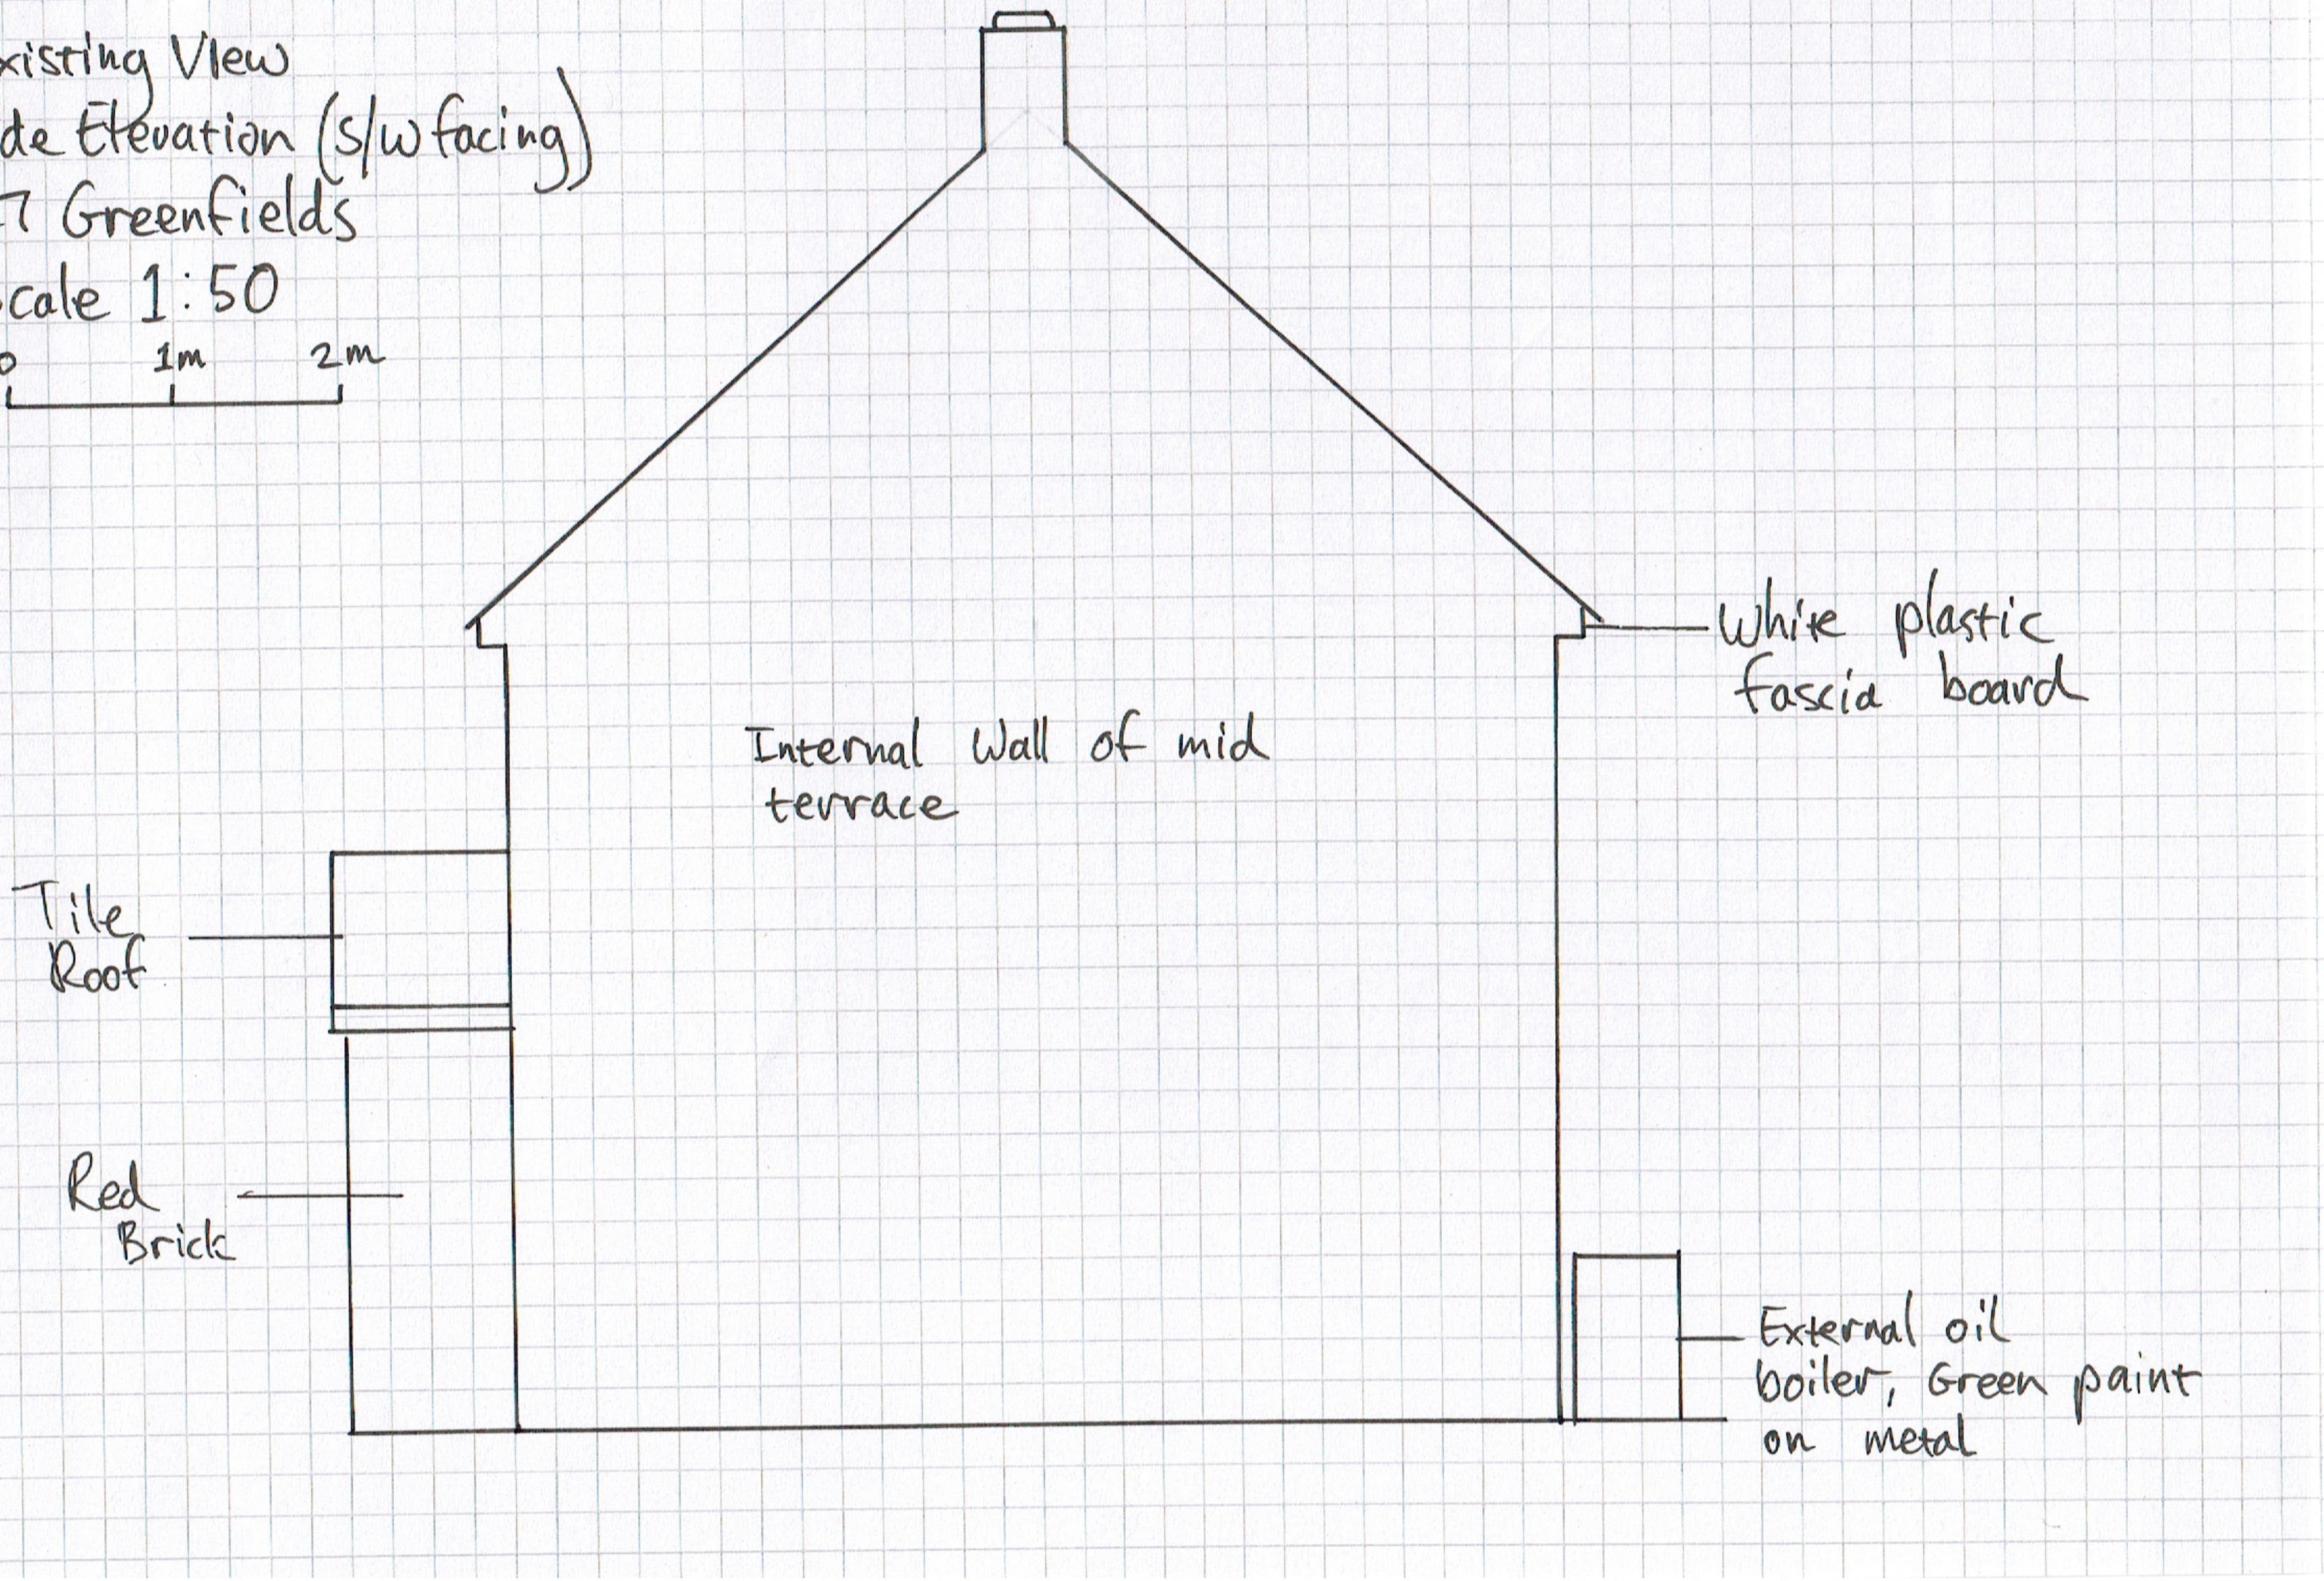


Existing View
Side elevation (N/E facing)
27 Greenfields
Scale 1:50

0 1m 2m

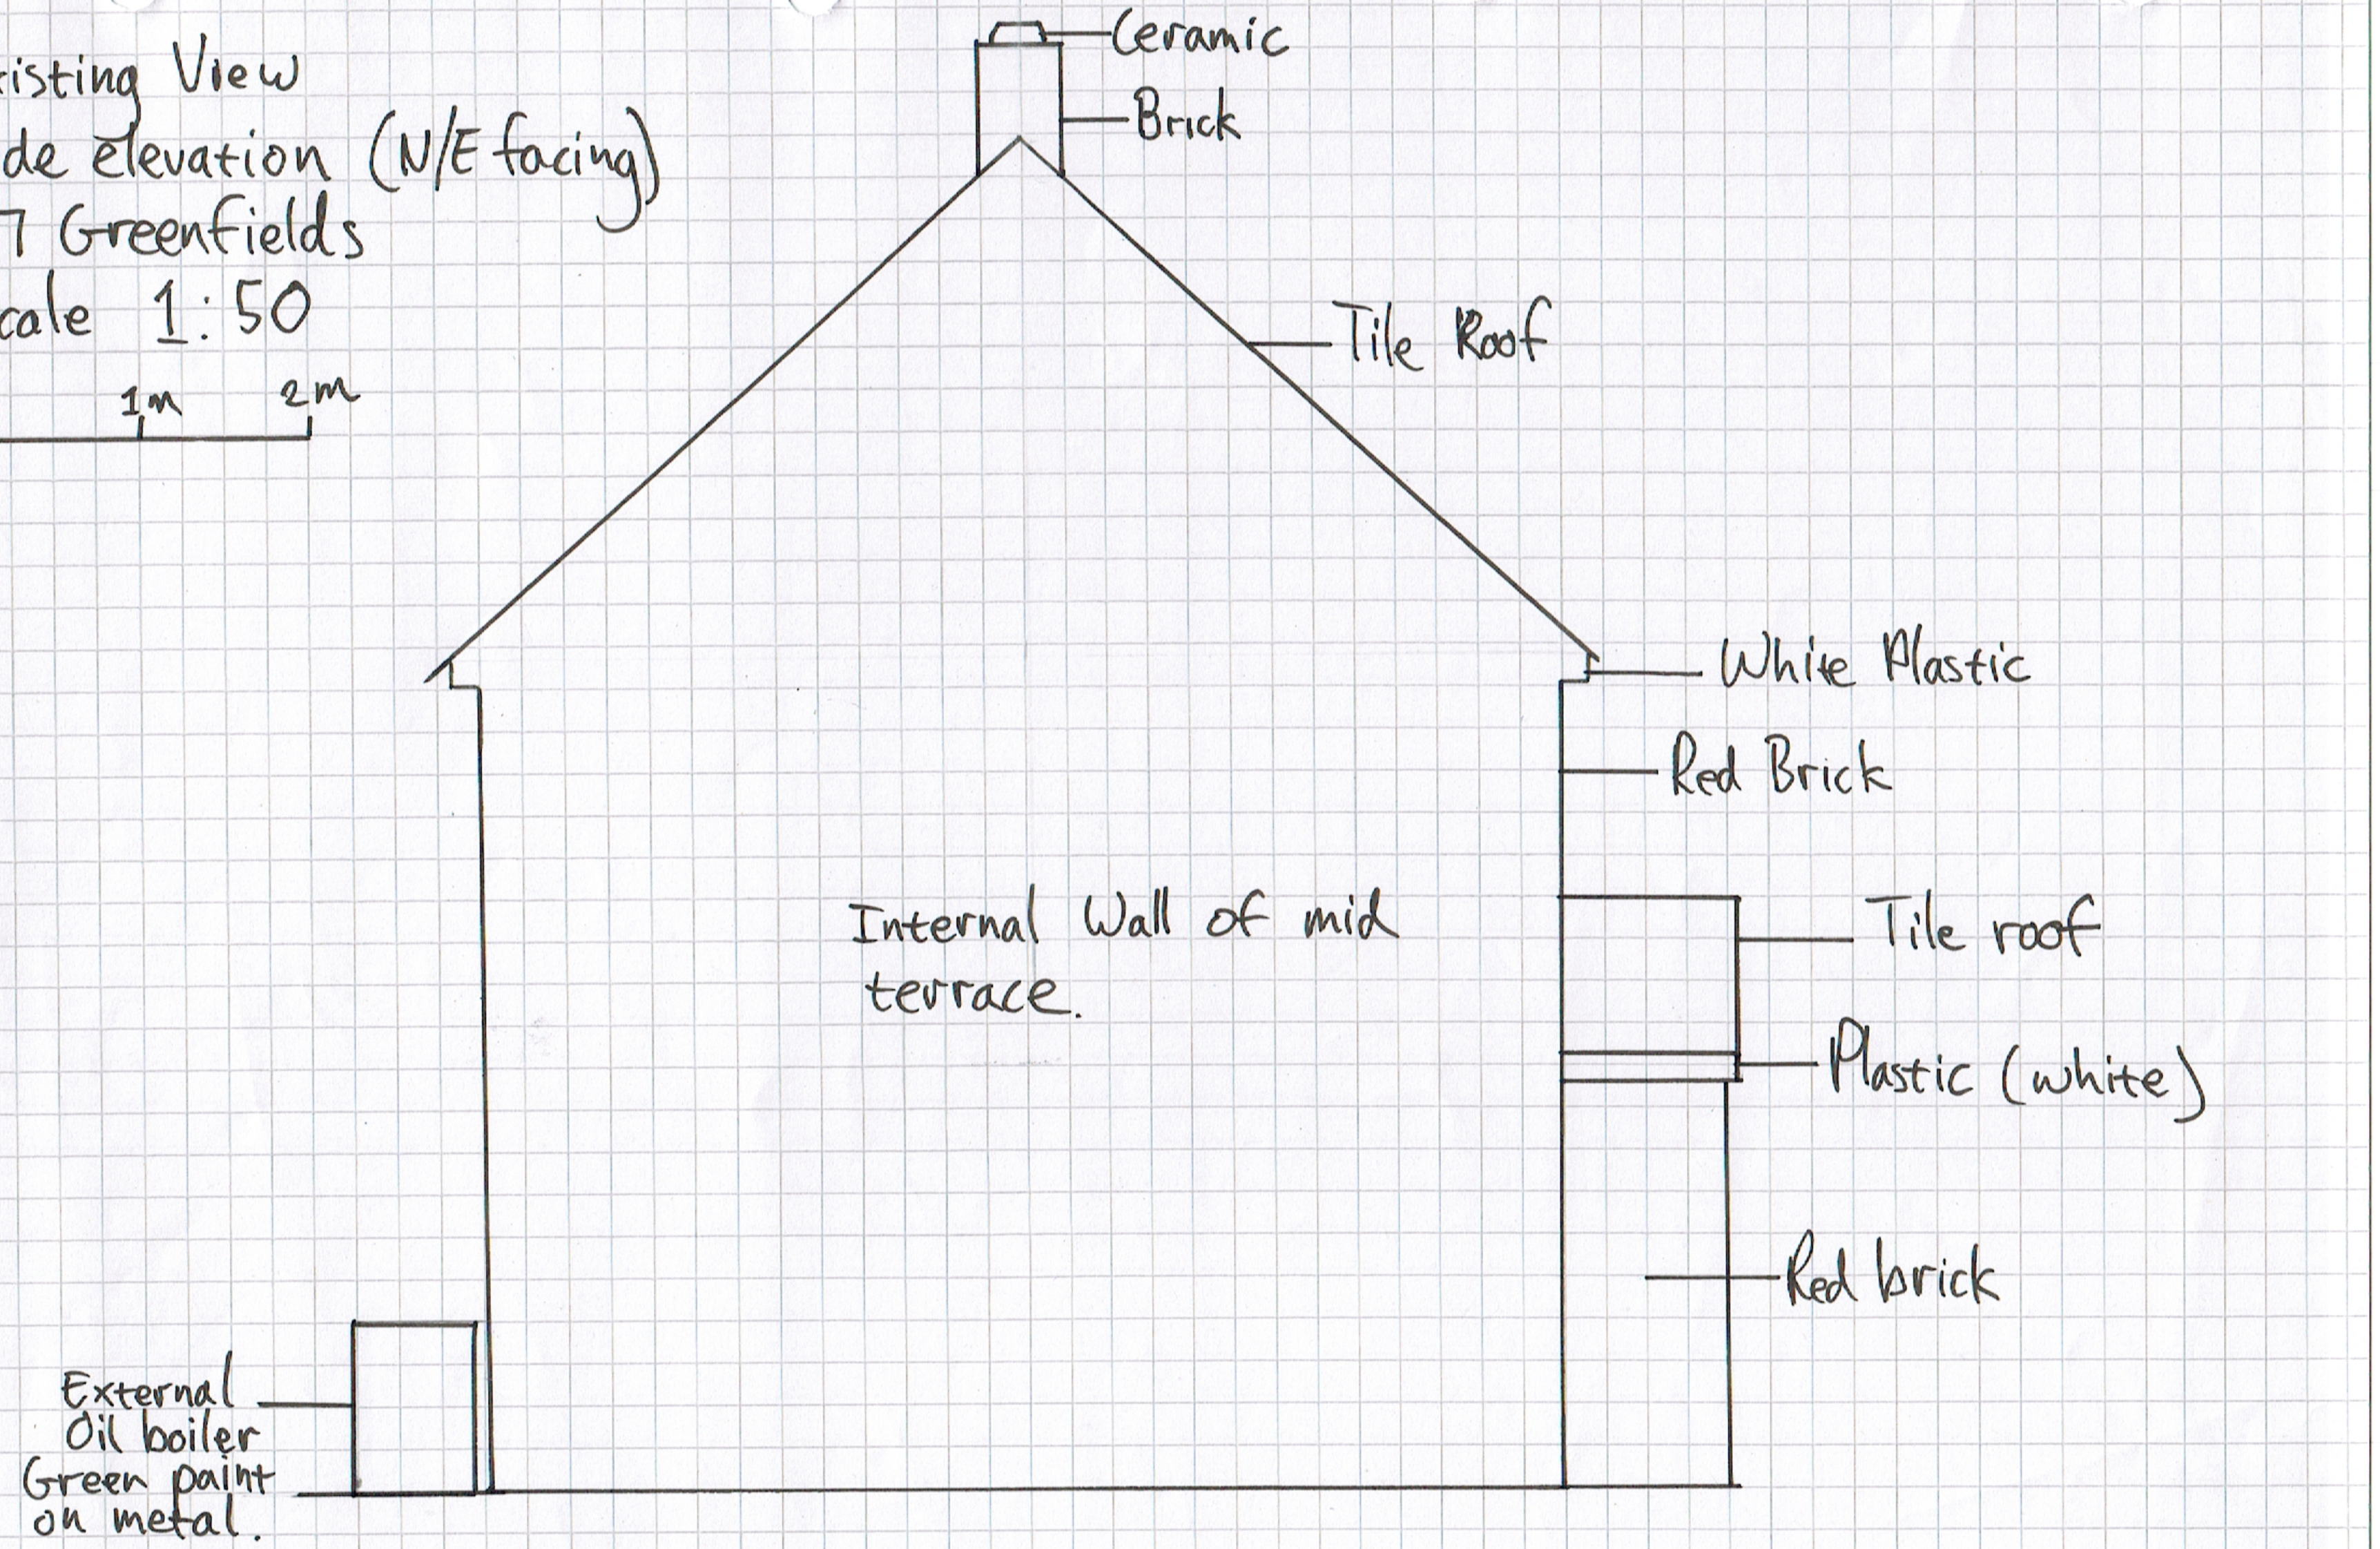


Proposed Change
Rear Elevation (S/E facing)
27 Greenfields
Scale 1:50

0 1m 2m

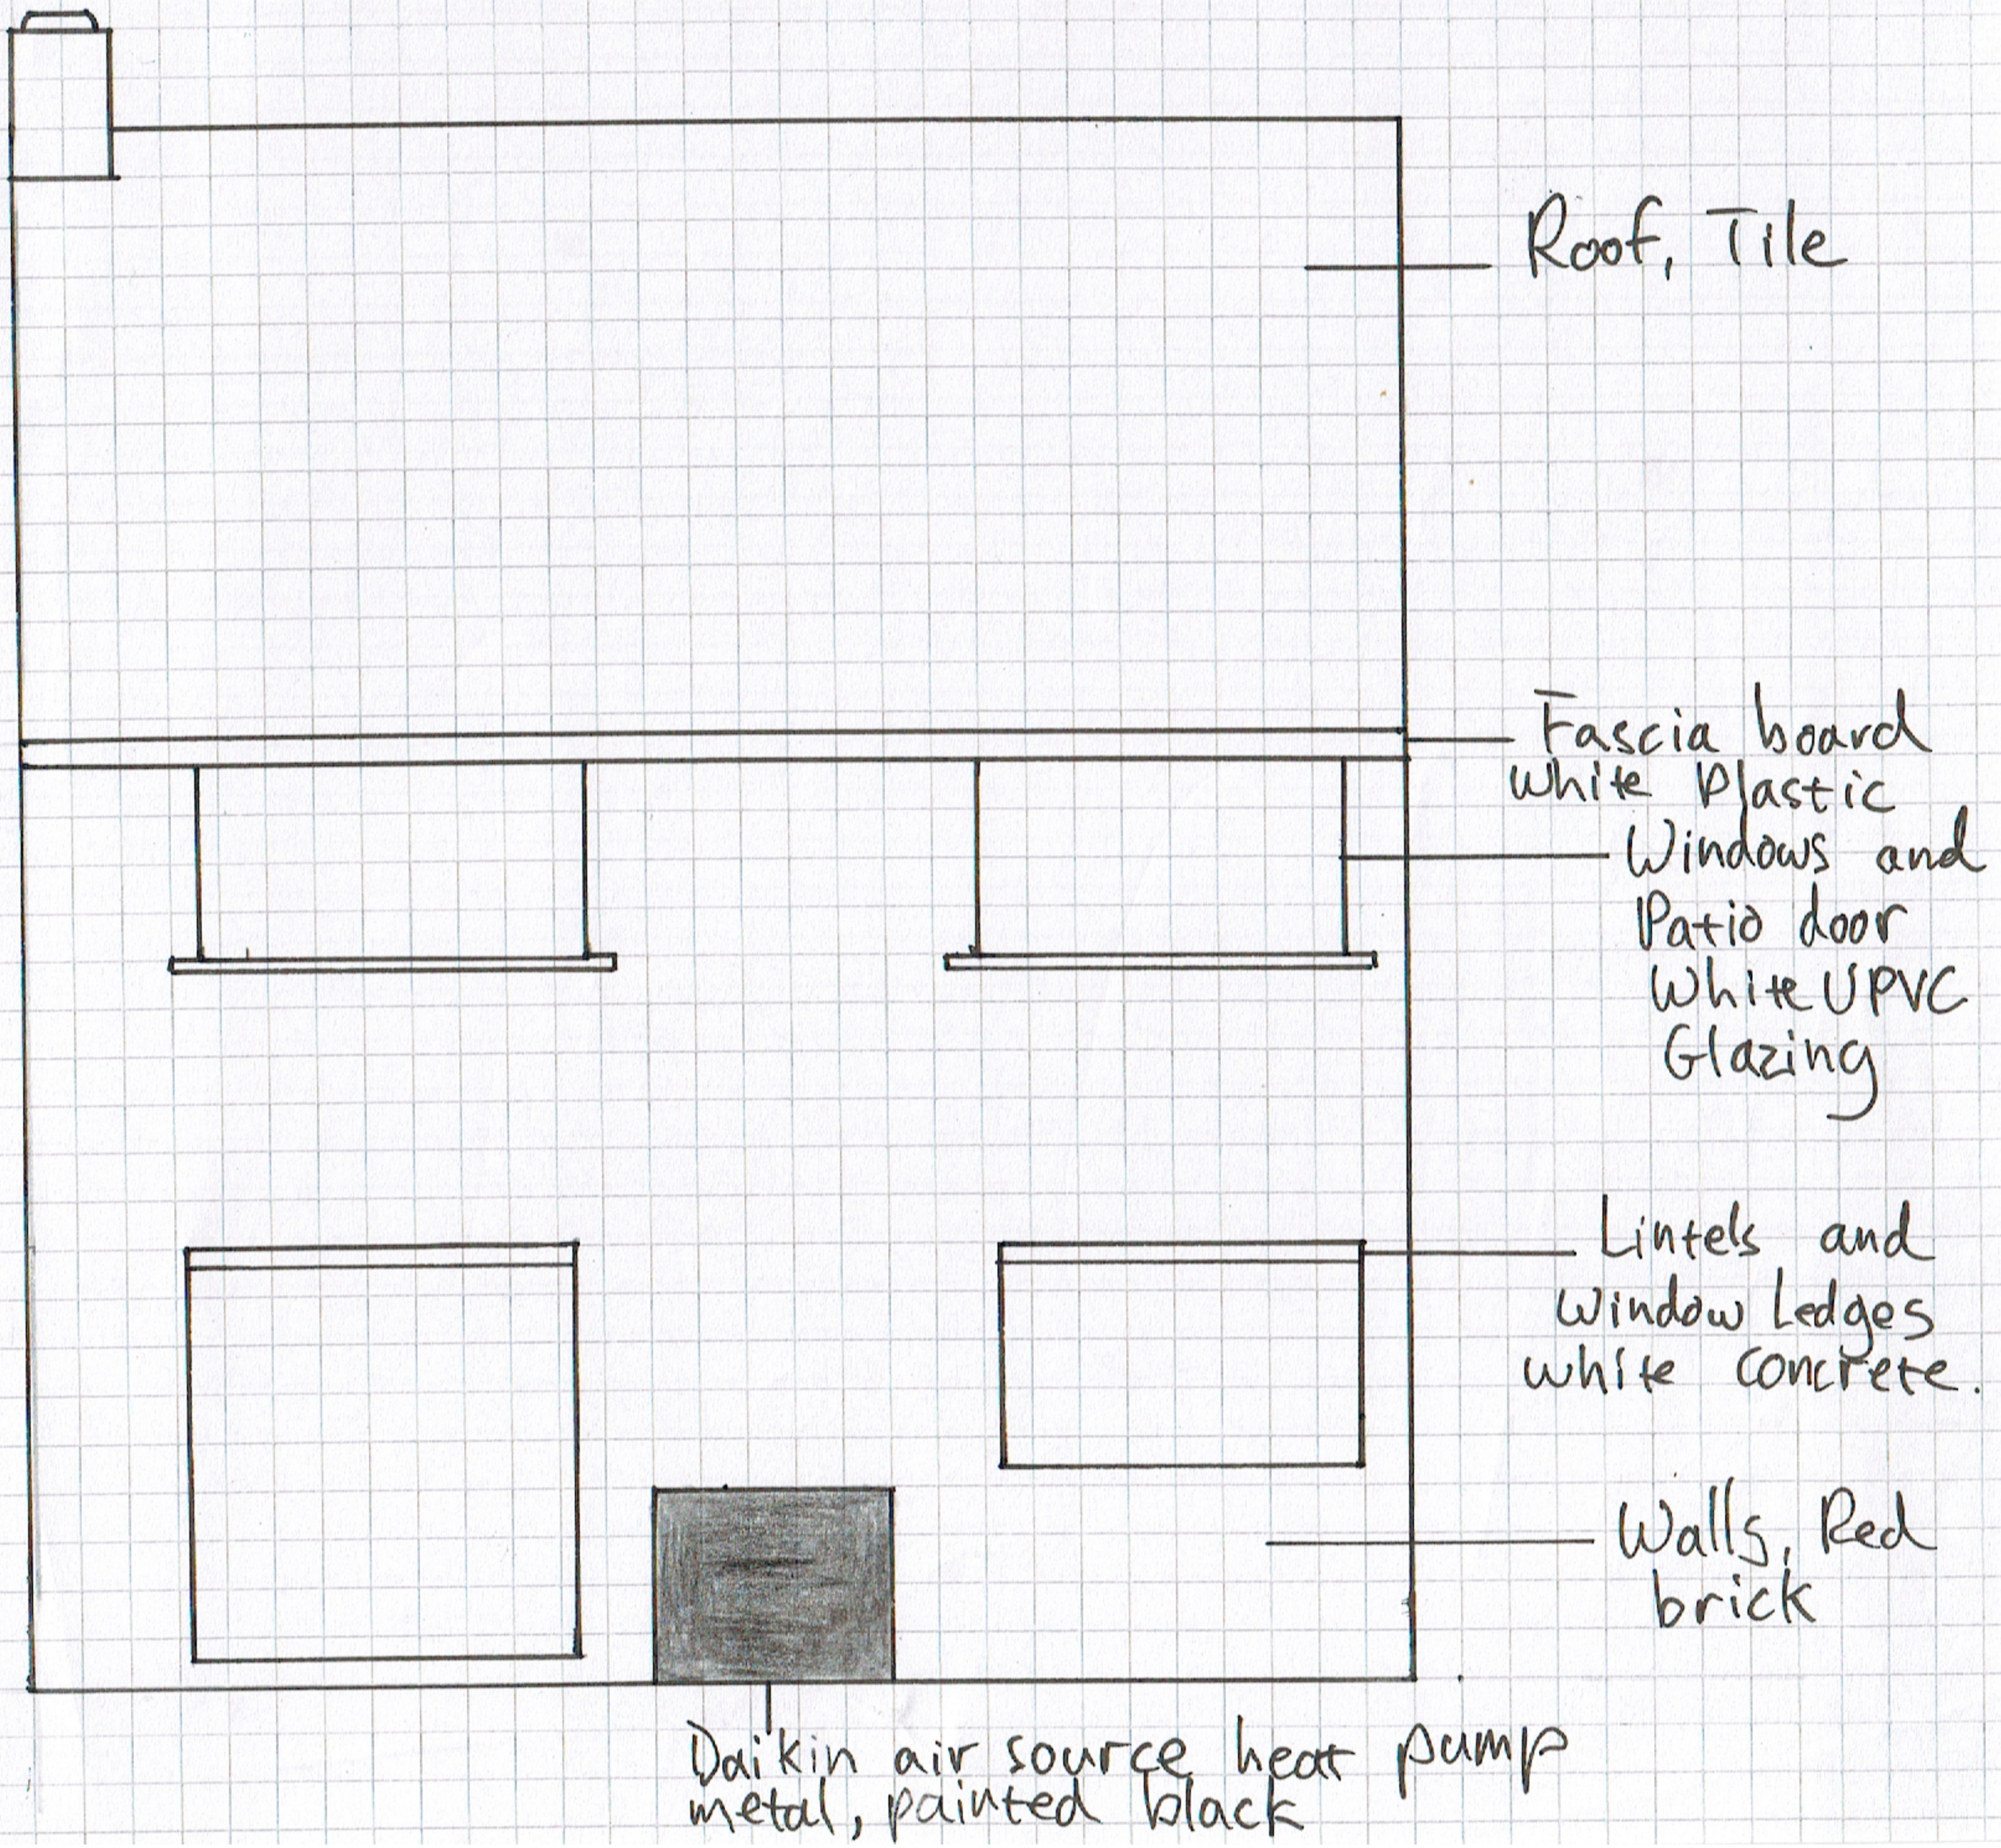

Proposed Change
Side Elevation (N/~~E~~ facing)
27 Greenfields
Scale 1:50

0 1m 2m

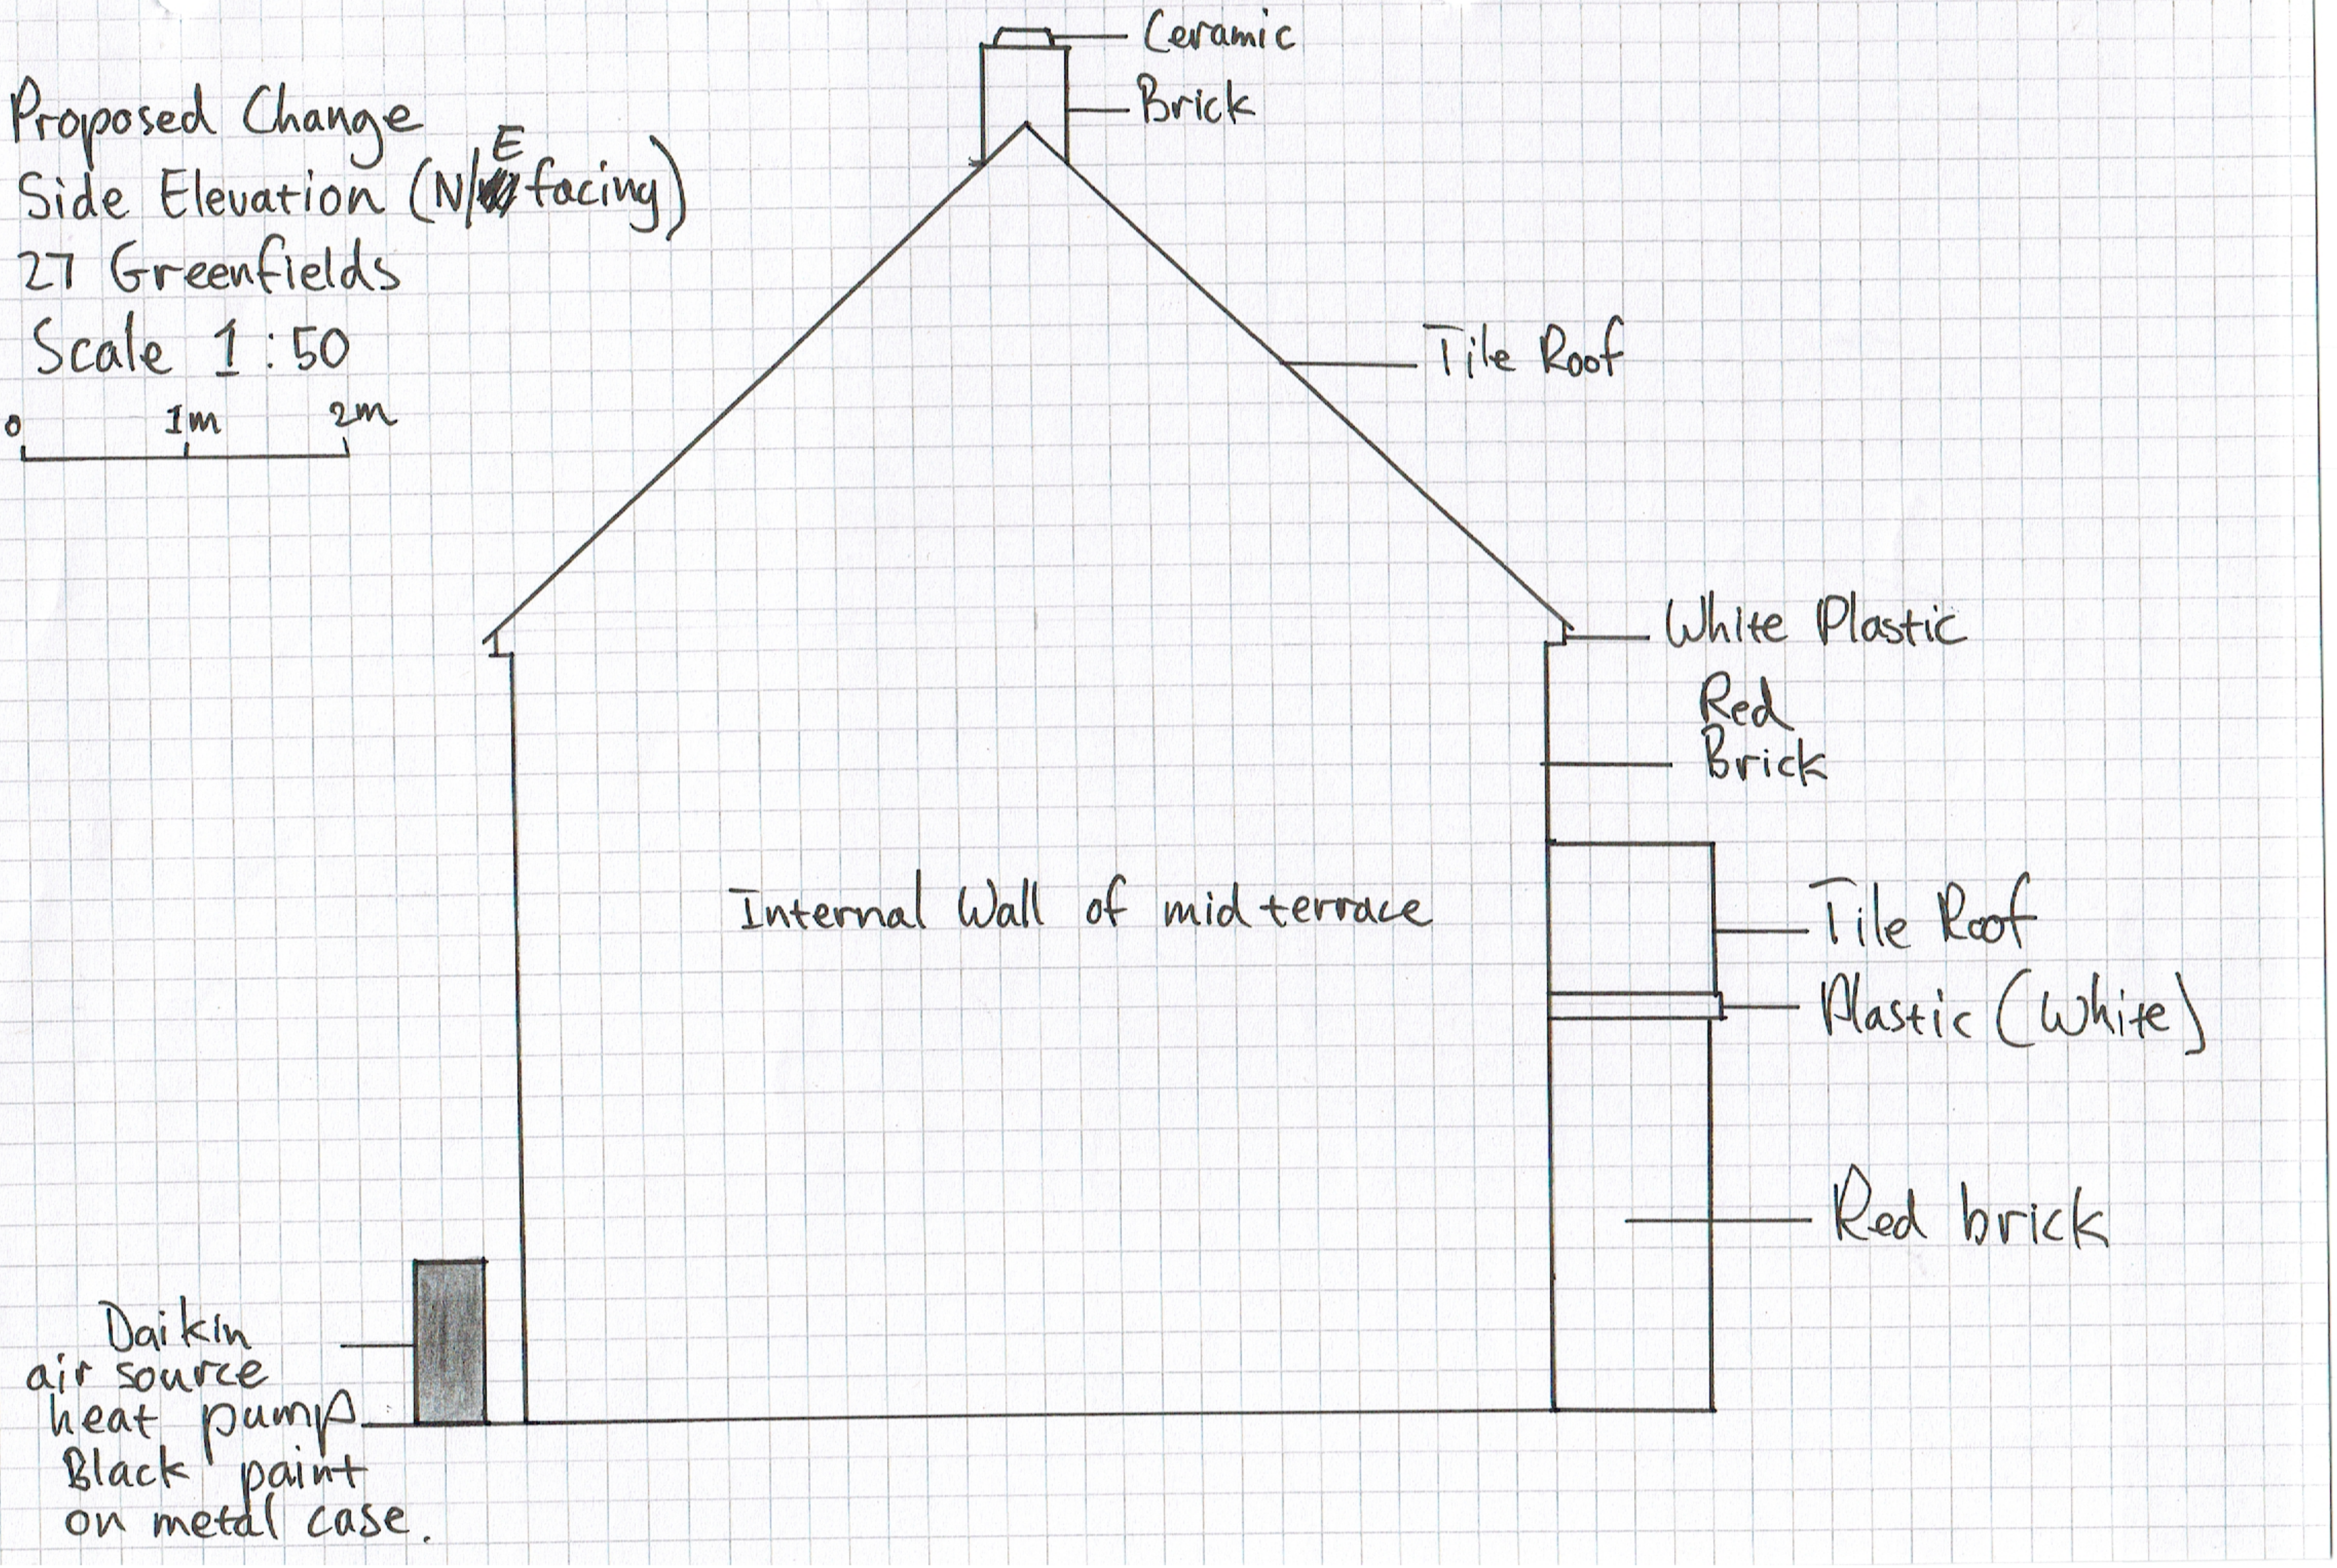

Proposed Change
Side elevation (S/W facing)
27 Greenfields
Scale 1:50

0 1m 2m

