

NOTE:
Any discrepancies or errors are to be reported to EDGE Architects NW Ltd. Any dimensions that are not noted on the drawings are to be requested from EDGE Architects NW Ltd.




EXISTING FRONT ELEVATION

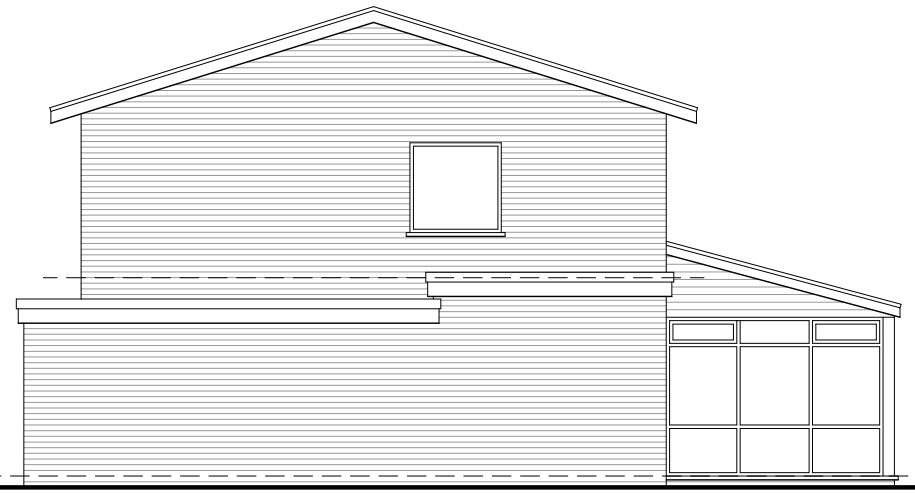


EXISTING SIDE ELEVATION

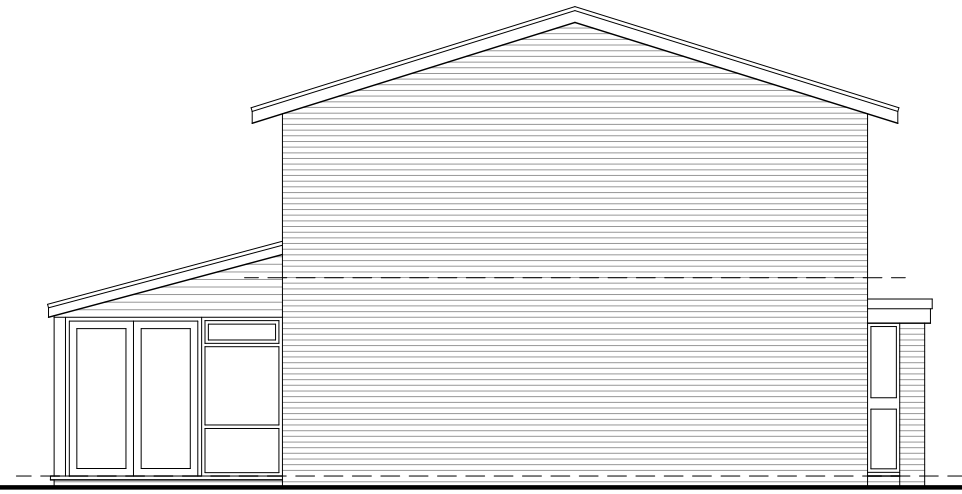

EXISTING SIDE ELEVATION

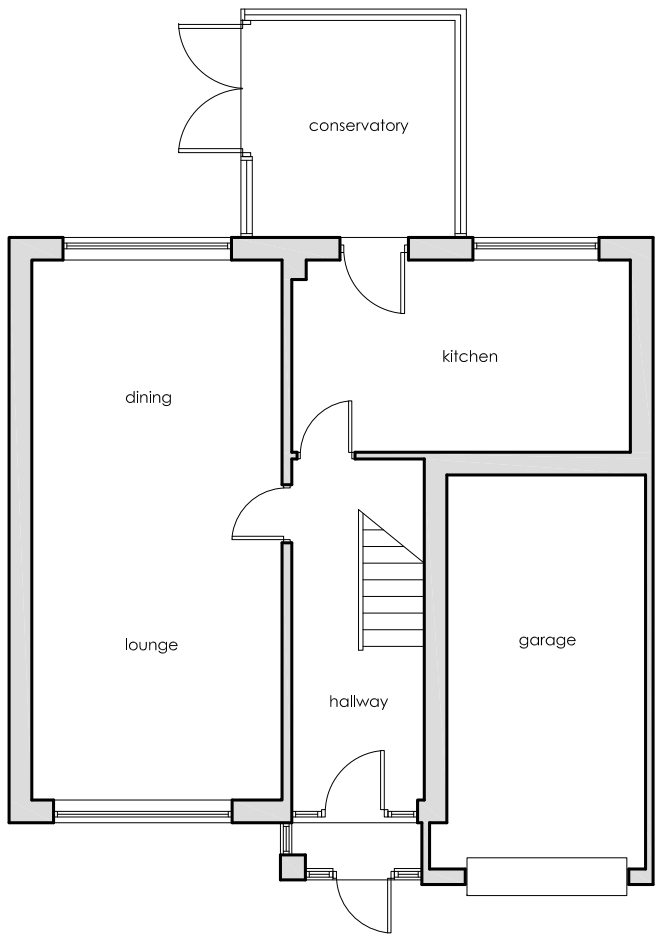

EXISTING GROUND FLOOR PLAN

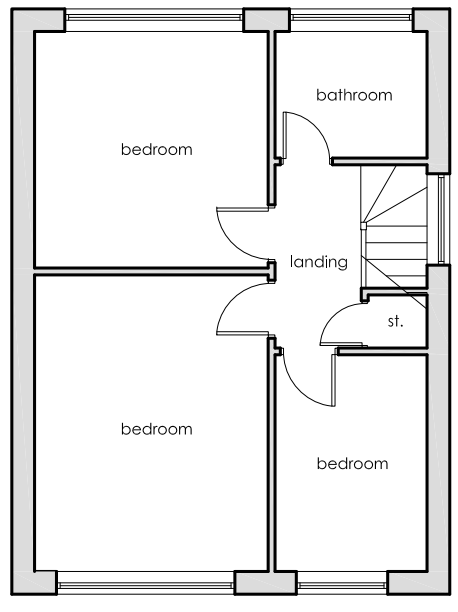

EXISTING FIRST FLOOR PLAN



EXISTING REAR ELEVATION

EXISTING SURVEY

© All drawings are copyright of EDGE Architects NW Ltd.

EDGE ARCHITECTS

RIBA Chartered Practice
EDGE Architects NW Ltd.
10 Everard Road
Rhos on Sea,
Conwy, LL28 4EY

CLIENT:
Mr. & Mrs. Jones

ADDRESS:
4 Fernham Drive, Wrexham, LL13 9TX

PROJECT:
Proposed Rear & Side Extensions

DRAWING No: 24-EXT-218-SU01

DATE: 10/07/2024

SCALE: 1:100@A3