
NOTE:
Any discrepancies or errors are to be reported to EDGE Architects NW Ltd. Any dimensions that are not noted on the drawings are to be requested from EDGE Architects NW Ltd.

KEY:


existing walls

proposed walls

demolish / remove

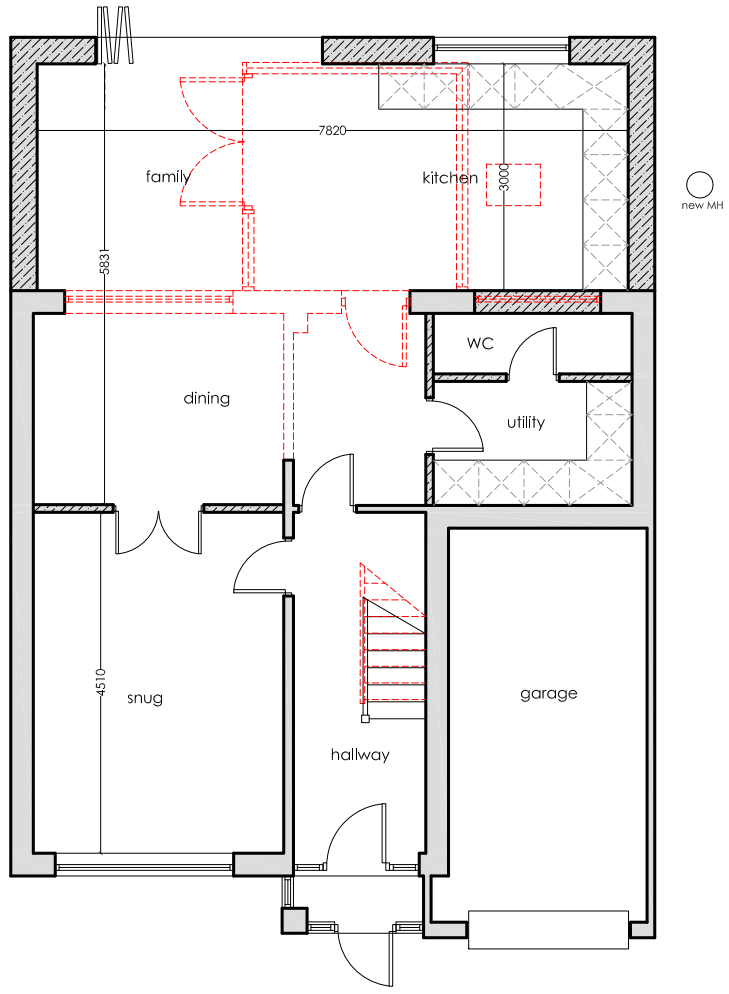

PROPOSED GROUND FLOOR PLAN

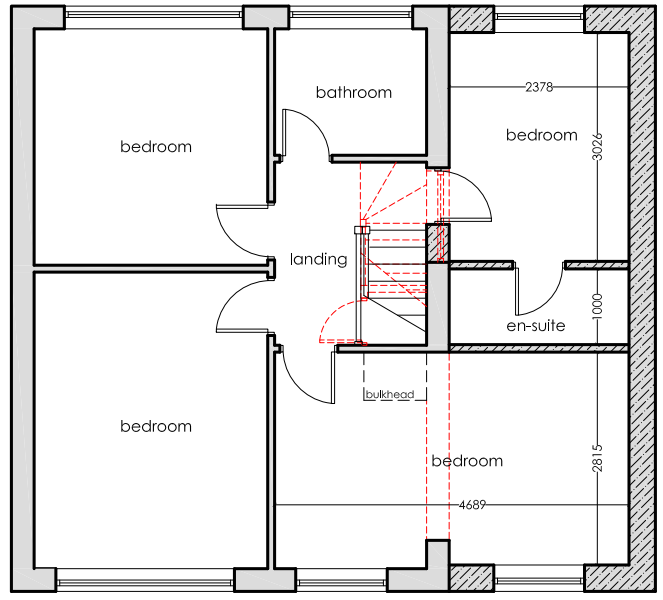

PROPOSED FIRST FLOOR PLAN

PROPOSED FLOOR PLANS

© All drawings are copyright of EDGE Architects NW Ltd.

EDGE ARCHITECTS

RIBA Chartered Practice

EDGE Architects NW Ltd.
10 Everard Road
Rhos on Sea,
Conwy, LL28 4EY

CLIENT:
Mr. & Mrs. Jones

ADDRESS:
4 Fernham Drive, Wrexham, LL13 9TX

PROJECT:
Proposed Rear & Side Extensions

DRAWING No: 24-EXT-218-PL01

DATE: 10/07/2024

SCALE: 1:100@A3