NOTE:
Any discrepancies or errors are to be reported to EDGE Architects NW Ltd. Any dimensions that are not noted on the drawings are to be requested from EDGE Architects NW Ltd.




PROPOSED FRONT ELEVATION




PROPOSED REAR ELEVATION

FINISHES

Roof - Tile to match existing
Walls - Facing brick to match existing
Windows & Doors - UPVC to match existing

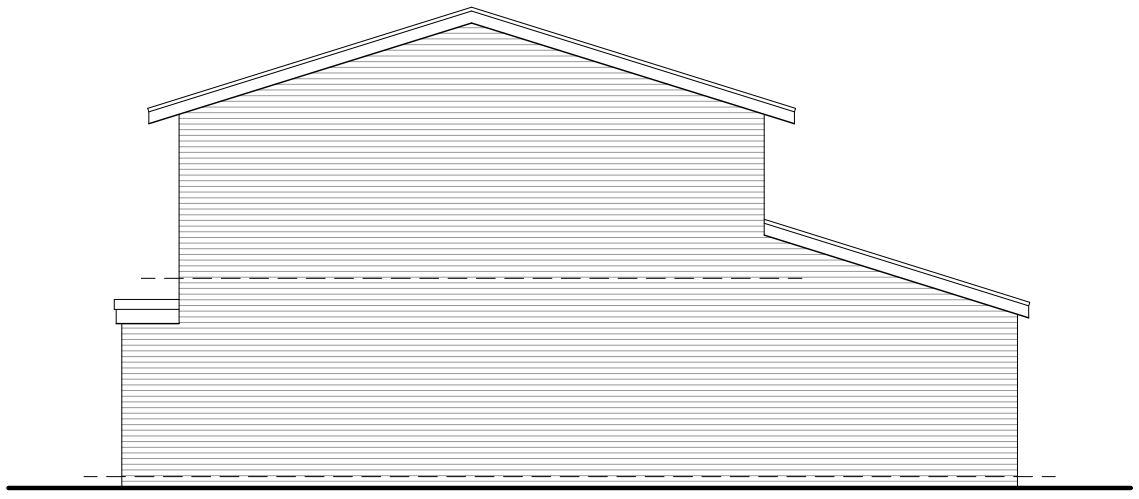

PROPOSED SIDE ELEVATION

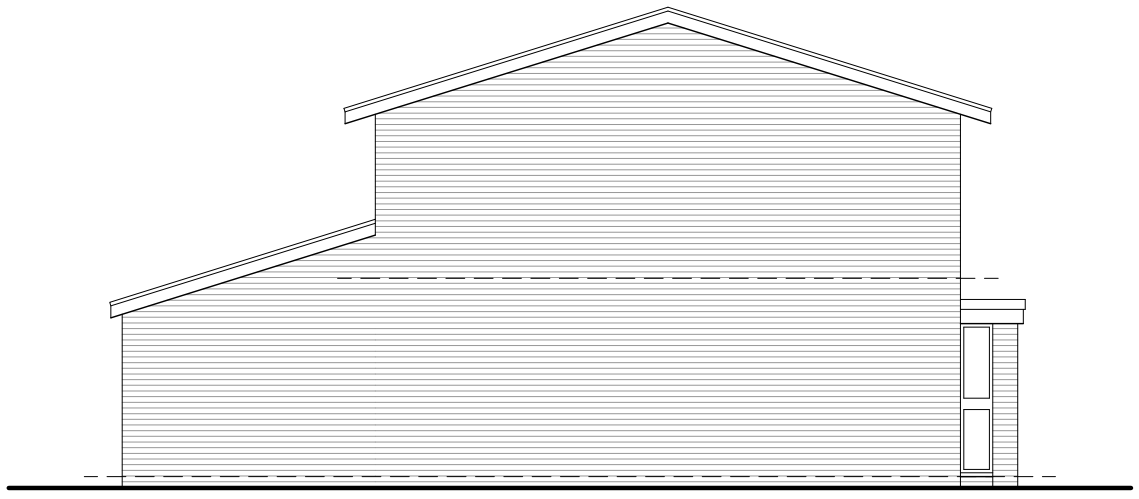

PROPOSED SIDE ELEVATION

PROPOSED ELEVATIONS

© All drawings are copyright of EDGE Architects NW Ltd.

EDGE ARCHITECTS

RIBA Chartered Practice
EDGE Architects NW Ltd.
10 Everard Road
Rhos on Sea,
Conwy, LL28 4EY

CLIENT:
Mr. & Mrs. Jones

ADDRESS:
4 Fernham Drive, Wrexham, LL13 9TX

PROJECT:
Proposed Rear & Side Extensions

DRAWING No: 24-EXT-218-PL02
DATE: 10/07/2024
SCALE: 1:100@A3