
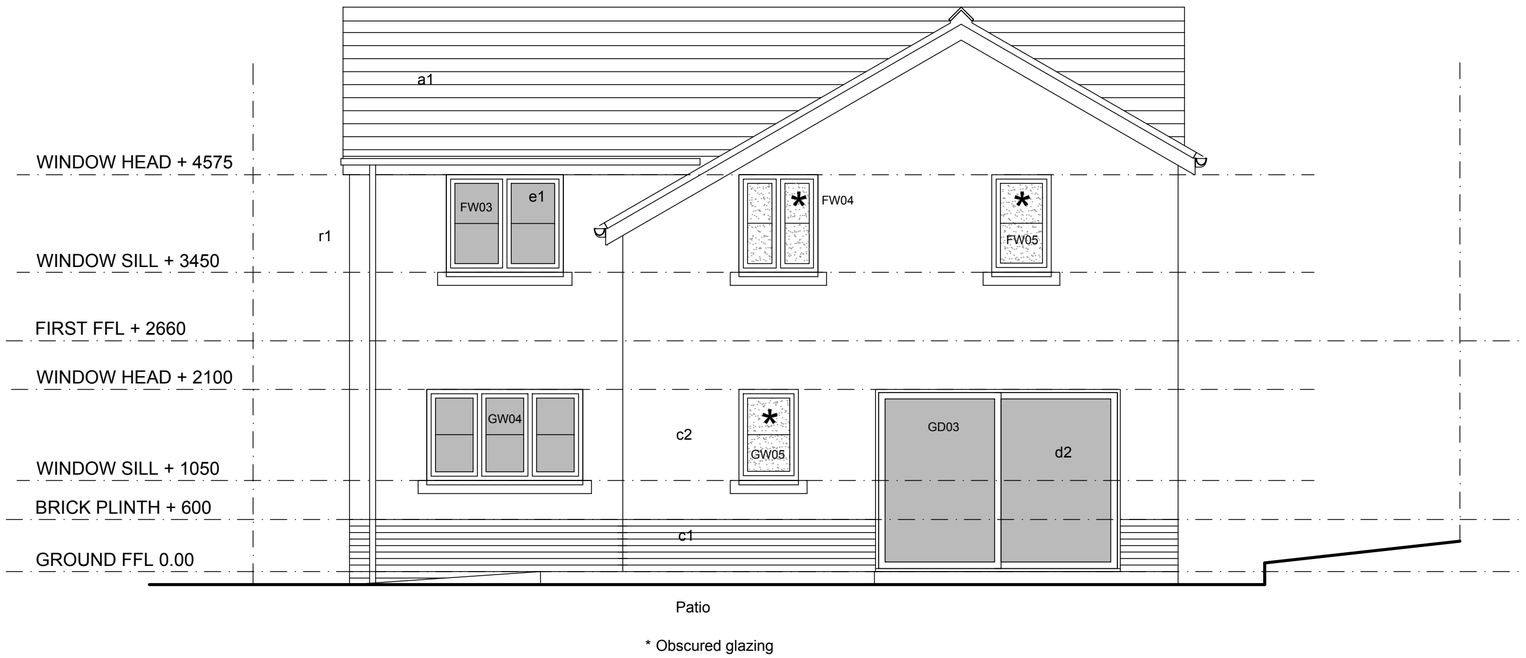


* Obscured glazing

3. Rear Elevation

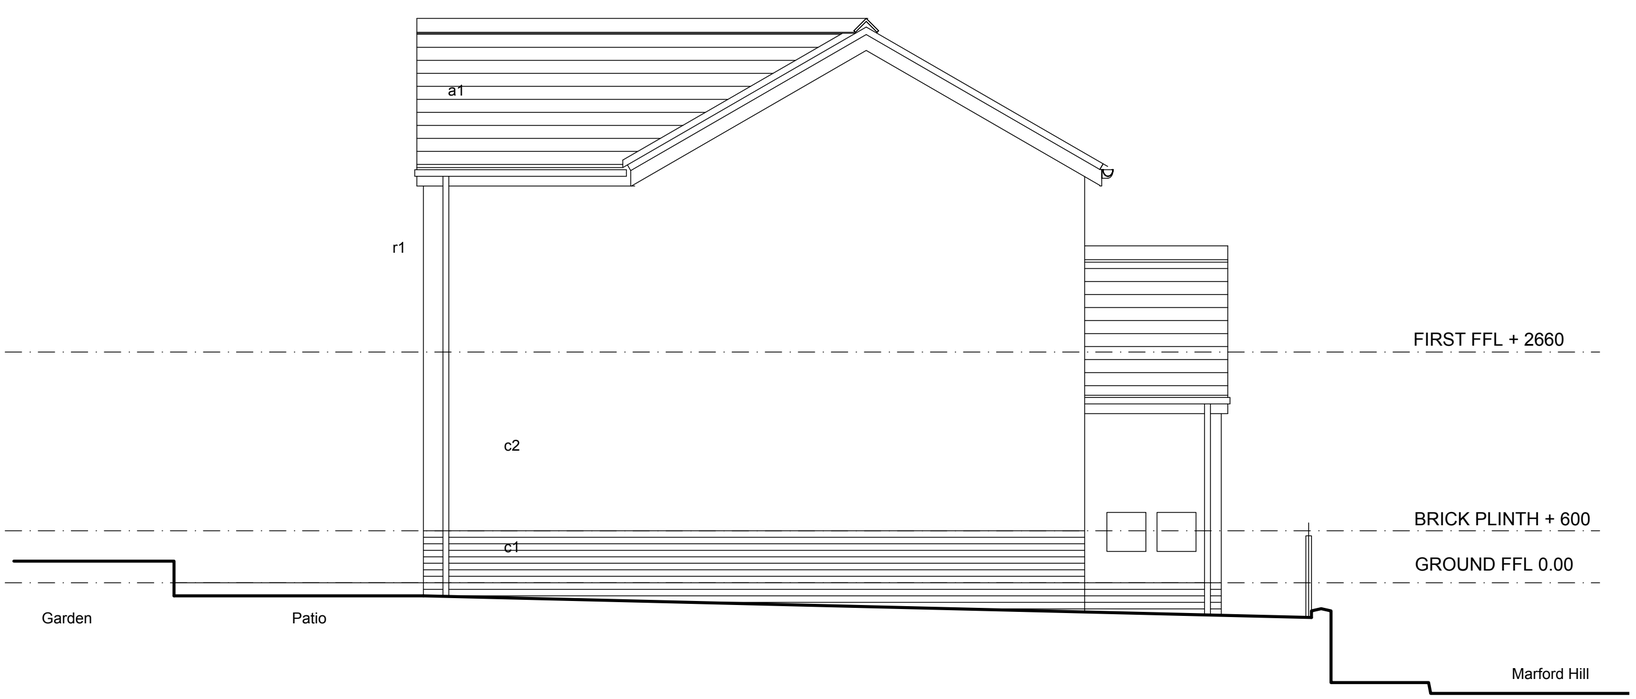

4. Side Elevation

NOTES	
1.	Do not scale this drawing.
2.	All dimensions to be checked on Site.
3.	Final postions of all equipment to be agreed on Site.
4.	This drawing is subject to Copyright and is not to be reproduced in part or whole without approval.

EXTERNAL MATERIALS KEY		
ROOF	a1	SLATE EFFECT ROOFING TILES AS MARLEY BIRKDALE
WALLS	c1	FACING BRICKWORK PLINTH
	c2	RENDER FINISH
DOORS	d1	COMPOSITE DOUBLE GLAZED THERMALLY BROKEN HALF GLAZED FRONT DOOR, PAS 24 - COLOUR TBC
	d2	ALUMINIUM SLIDING DOORS DOUBLE GLAZED THERMALLY BROKEN FRAMES COLOUR TBC
WINDOWS	e1	HIGH QUALITY UPVC FLUSH CASEMENT DOUBLE GLAZED THERMALLY BROKEN WINDOW FRAMES AND SCREENS - COLOUR TBC
RAINWATER GOODS	r1	MARLEY DEEPFLOW UPVC GUTTERS AND RWDP'S. COLOUR BLACK

0 0.5 1.0 1.5 2.5m

Rev.	By	Date	Description
0	TS	28.06.2024	First issue.

Client
Mr.C.Robson

Project
Ingledene
Wynnstay Lane
Marford
LL12 8LF

Drawing Title
Proposed Elevations
Sheet 2 of 2

Drawn By	TS	Date	June 2024
Job No.	P452	Status	Tender
Dwg No. L06	Rev.	Scale@ A2	1:50

ARCHITECTURE WORKS
RESIDENTIAL COMMERCIAL INDUSTRIAL

The Coach House
Warrington Road
Mickle Trafford
Chester
CH2 4EA

Tel: 01244 300199
Mobile: 07974 674674
Email: toby@architecture.works