
Site Plan - 34 Millfields

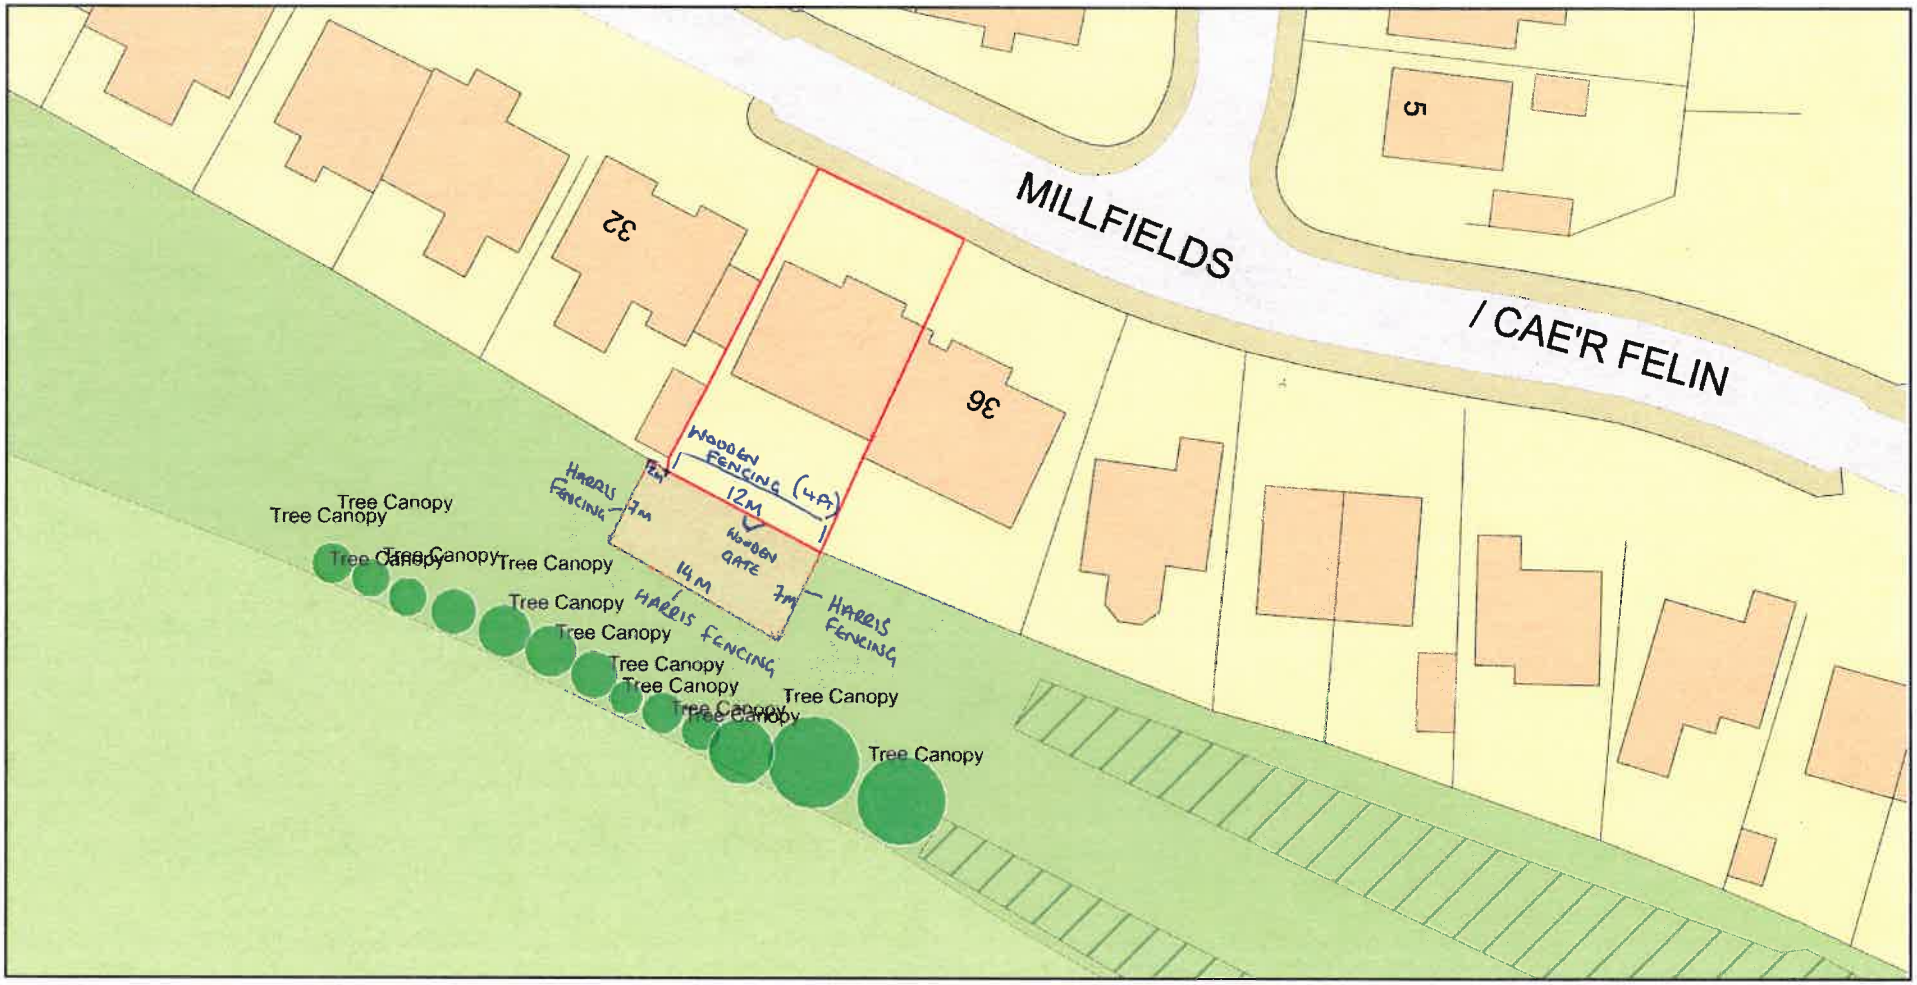

0 20
Metres

N

ReQuestaPlan

Plan Produced for: Rebecca Johns

Date Produced: 02 Jul 2024

Plan Reference Number: TQRQM24180123817479

Scale: 1:500 @ A4

© Crown copyright and database rights 2023 OS 100042766