

1:50

1m 0 1m 2m 3m 4m 5m

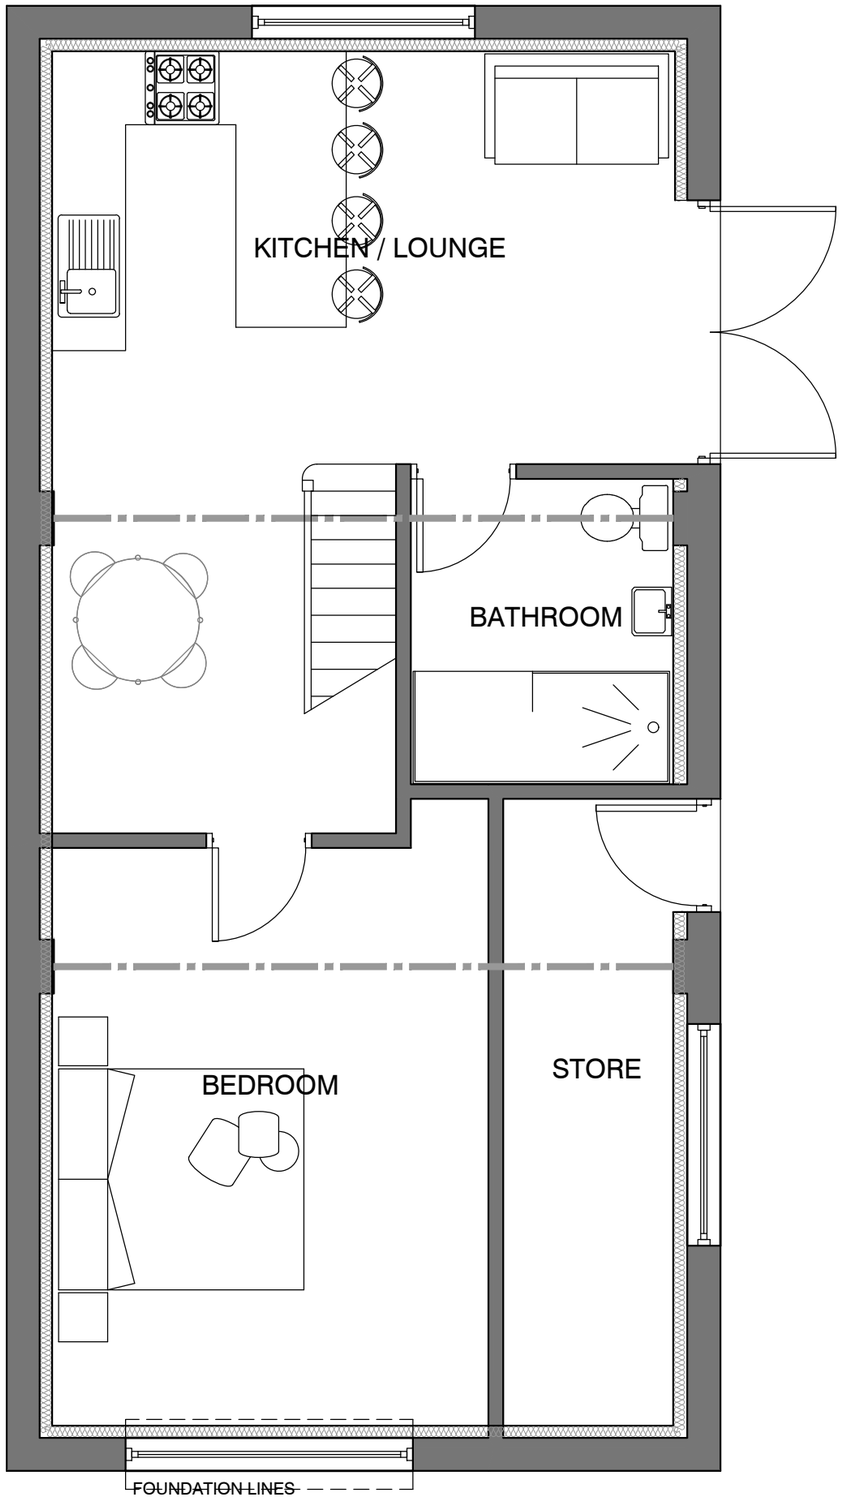

PROPOSED GROUND FLOOR PLAN

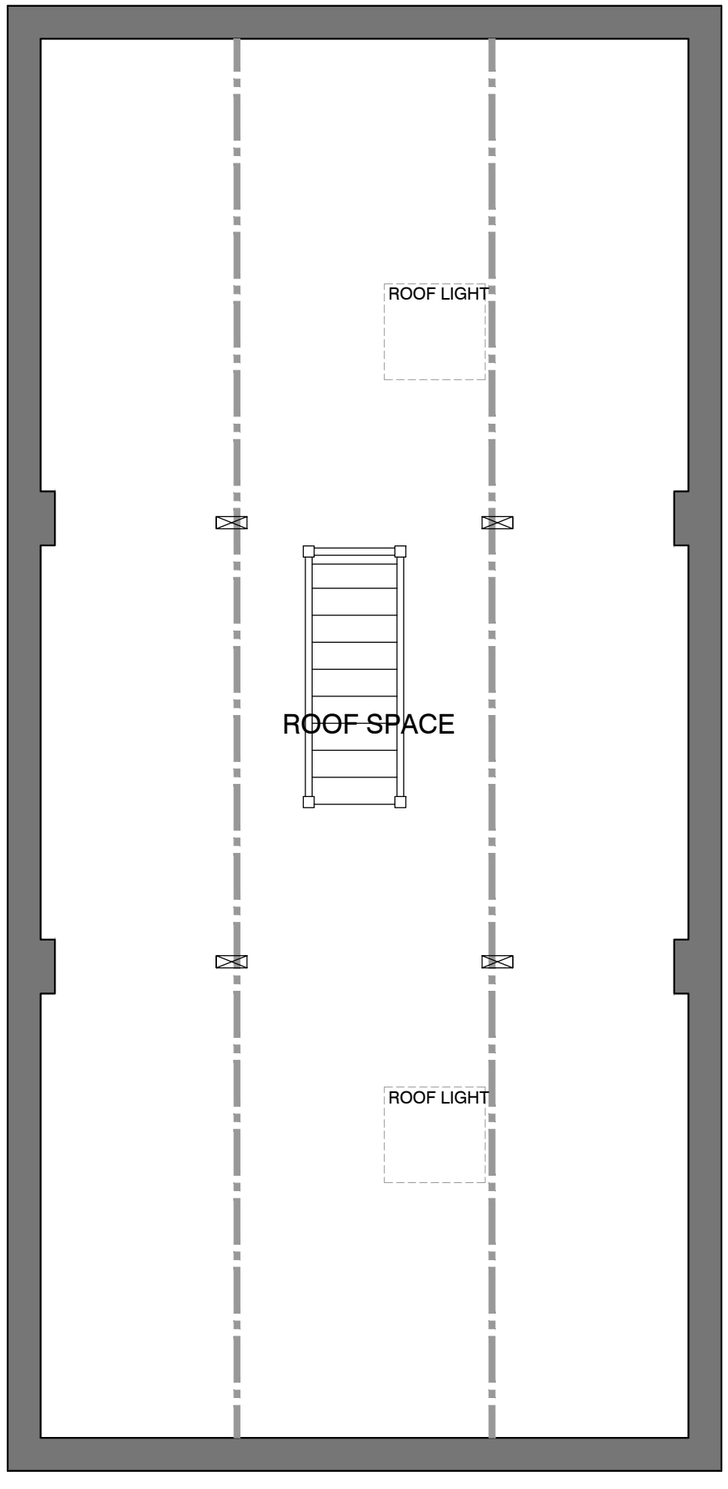

PROPOSED FIRST FLOOR PLAN

REV	DATE	DESCRIPTION

CLIENT:
MR D. HILL

PROJECT:
PROPOSED ALTERATIONS TO 5
FRANCES AVENUE, WREXHAM.
LL12 8BL

TITLE:
PROPOSED GROUND & FIRST FLOOR PLANS

DRAWING No:
DG 24/43/02

SCALE @ A3:	DRAWN:	REV:	DATE:
1:50	D. GRIFFITHS		05.09.2024

DG DESIGN SERVICES

Office: 2 Dovedale Road, Hoylake, Wirral, CH47 3AW
Telephone No. 0151 632 1896 Mobile: 07740736971
Email: dgdesigns@hotmail.co.uk
Website: www.dgdesignservices.co.uk