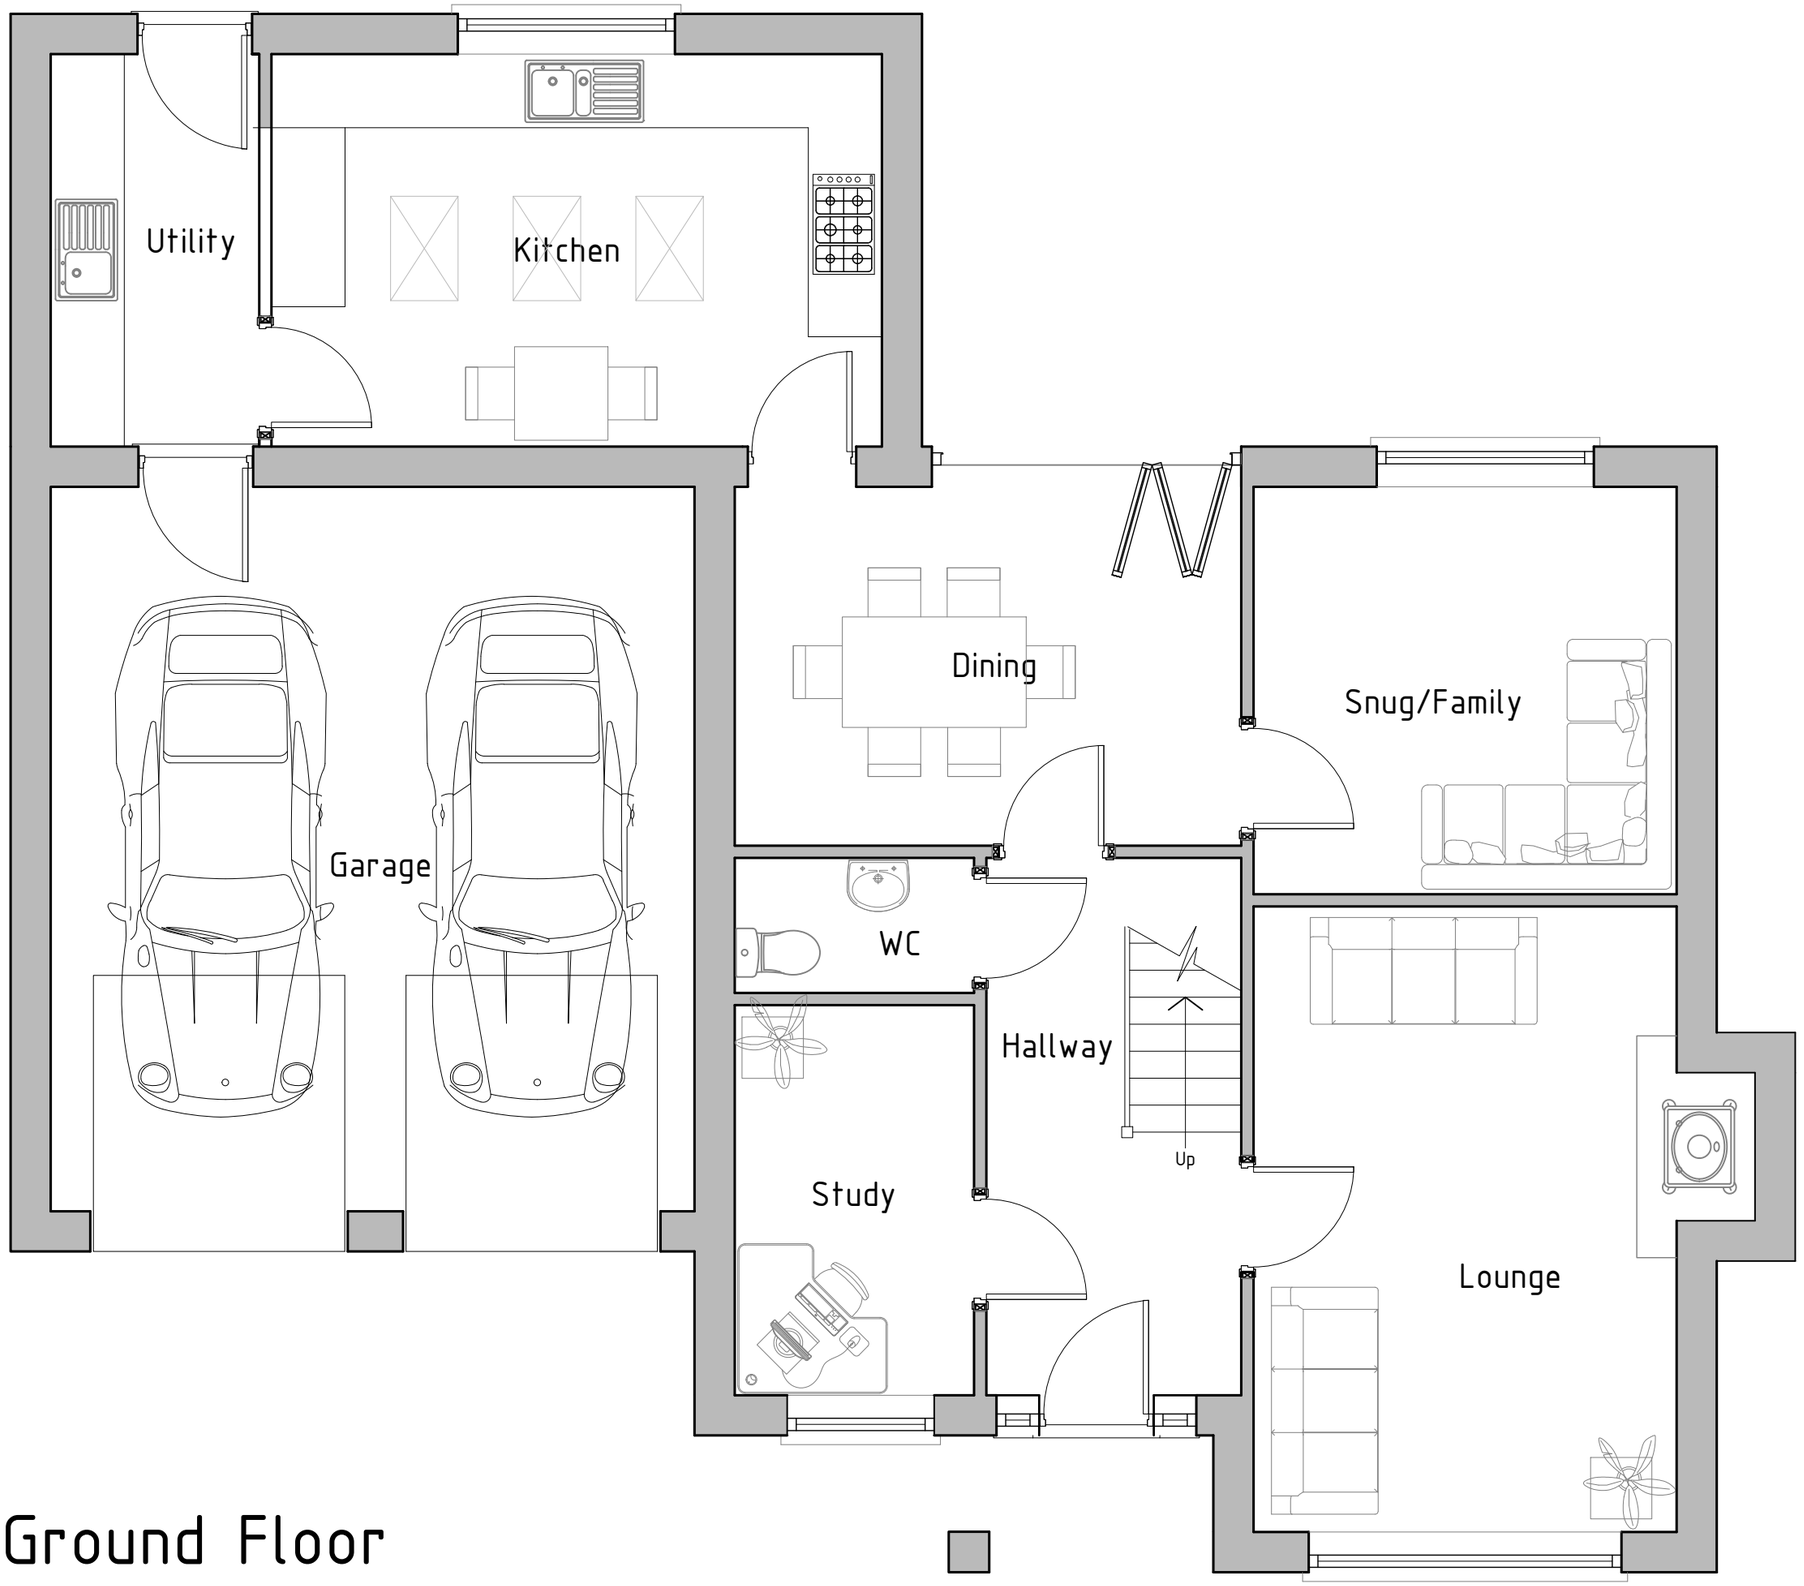


Ground Floor

HDS ARCHITECTURAL SERVICES
HDS Architectural Services, The Foundry,
15 Yorke Street, Wrexham
LL13 8LW
Tel (01978) 345250
www.hdsarchitectural.co.uk

Project;
Residential Development to Land Adjoining 'Plum Tree Farm', Bowling Bank, Is Y Coed, Wrexham, LL13 9RN

Title;	**Scale (A3);**
Plot 1 - Ground Floor Plan	1:50
Dwg No;	**Date;**
PT/PD/03	July 2024

Revision;