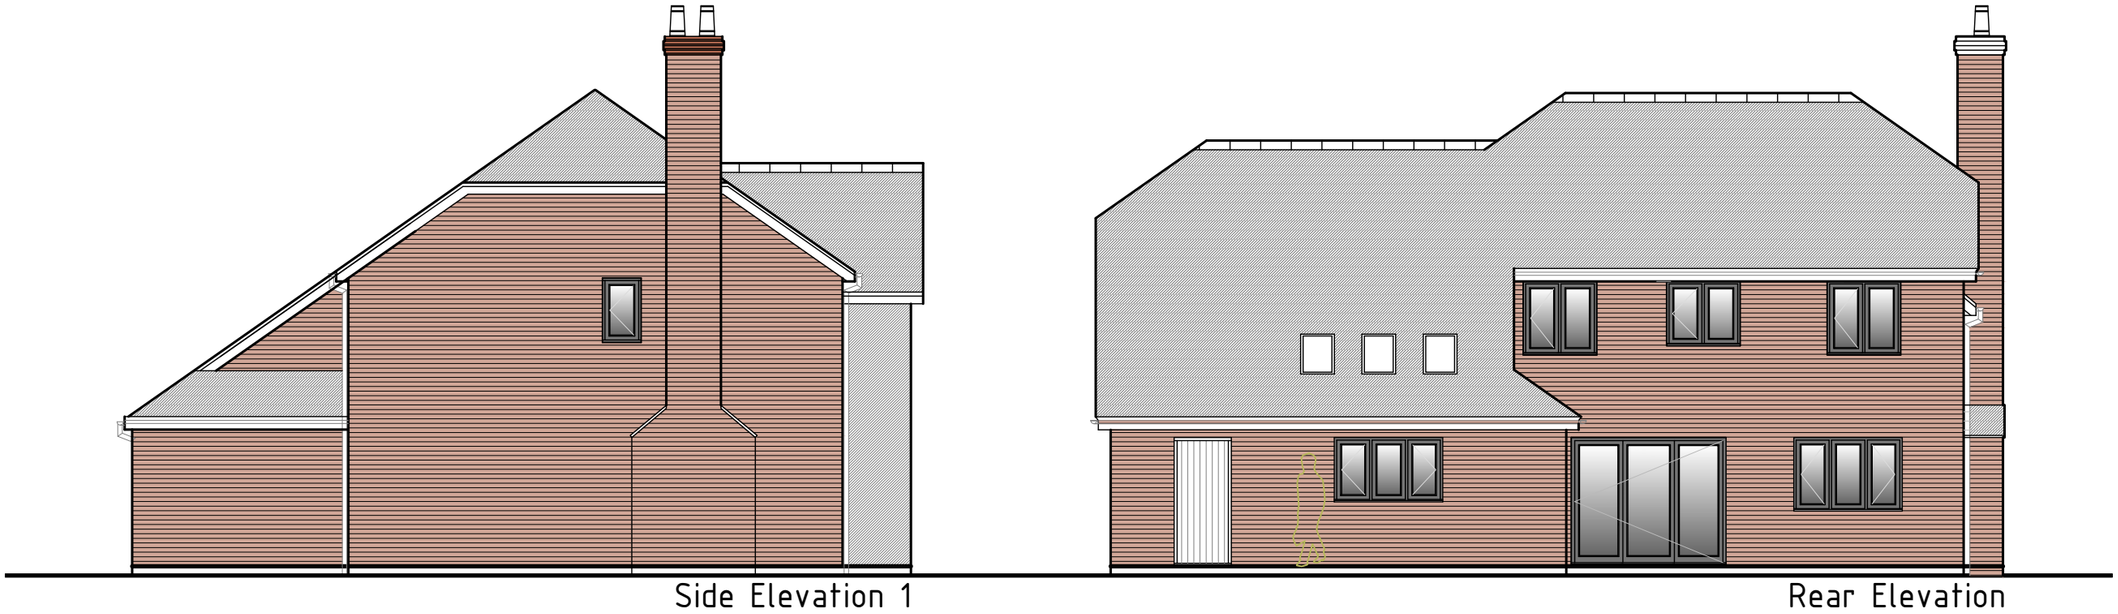


Side Elevation 1

Rear Elevation

HDS Architectural Services, The Foundry,
15 Yorke Street, Wrexham
LL13 8LW
Tel (01978) 345250
www.hdsarchitectural.co.uk

**Project;**

Residential Development to Land Adjoining 'Plum Tree Farm', Bowling Bank, Is Y Coed, Wrexham, LL13 9RN

| **Title;** | **Scale (A3);** |
|---|---|
| Plot 2 - Proposed Elevations 1 | 1:100 |
| **Dwg No;** | **Date;** |
| PT/PD/09 | July 2024 |

**Revision;**