



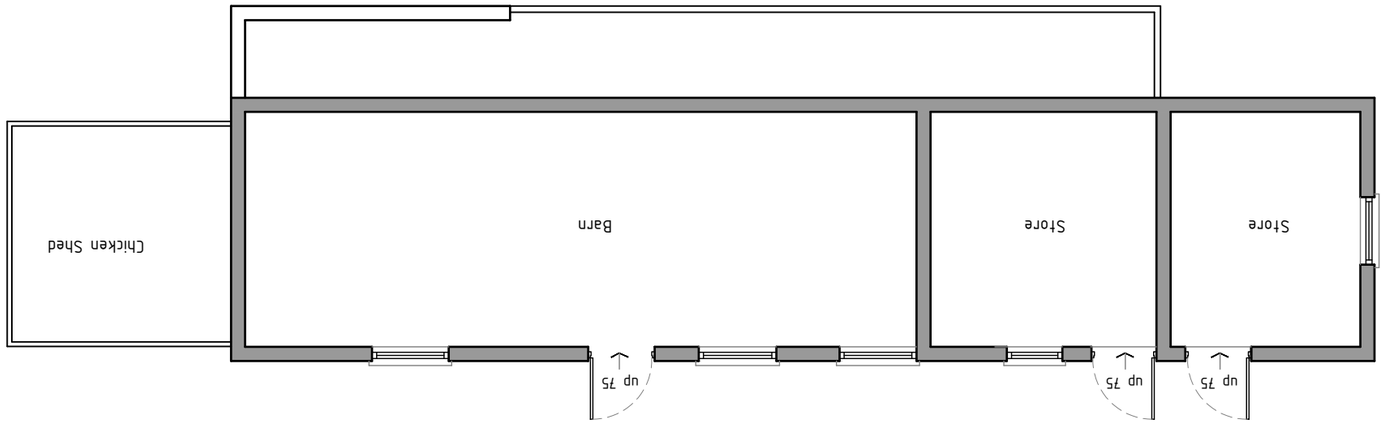


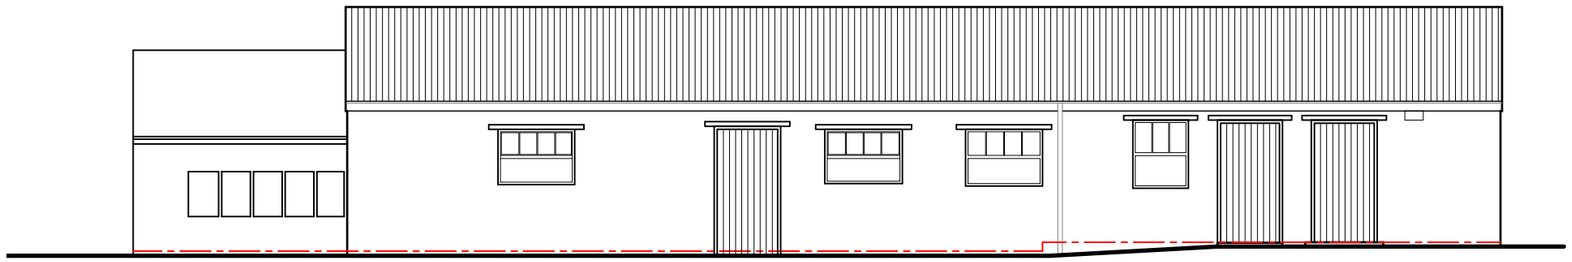

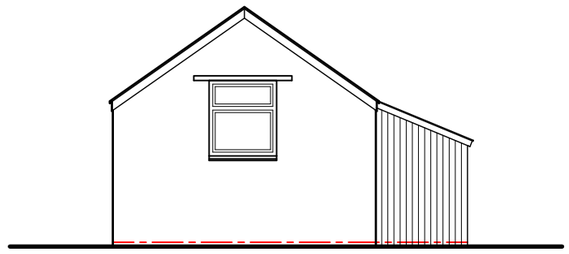

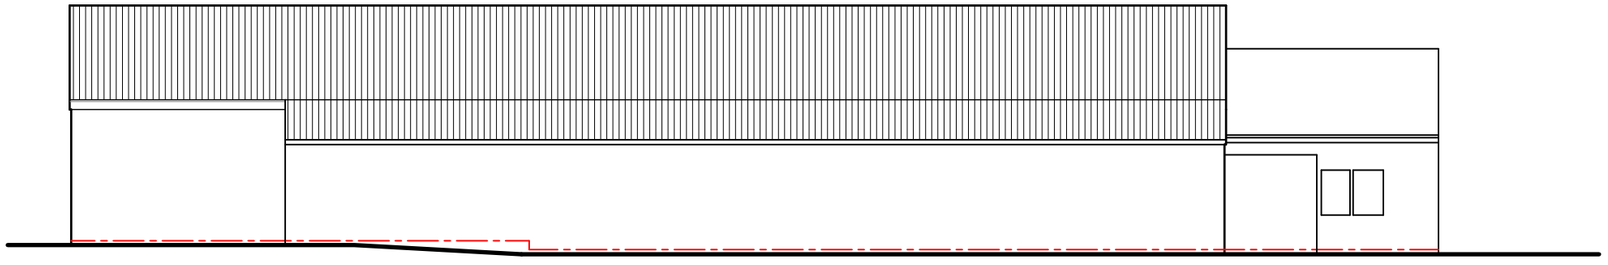

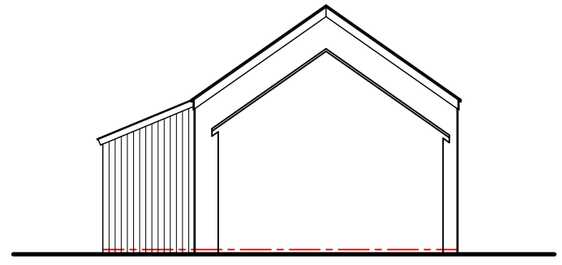

Ground floor plan 1:50

As Existing

HDS ARCHITECTURAL SERVICES	**Project;** Residential Development to Land Adjoining 'Plum Tree Farm', Bowling Bank, Is Y Coed, Wrexham, LL13 9RN		**Dwg No;** PT/PD/11	**Date;** 19.07.23
HDS Architectural Services, The Foundry, 15 Yorke Street, Wrexham LL13 8LW Tel (01978) 345250 www.hdsarchitectural.co.uk	**Title;** 01-As Existing Barn (To be Demolished)	**Scale (A3);** 1:50	**Revision;**	