




Front Elevation
Scale 1:50

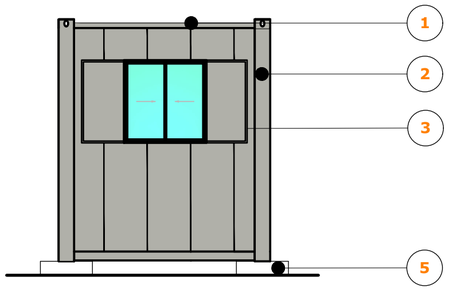


RH Side Elevation
Scale 1:50

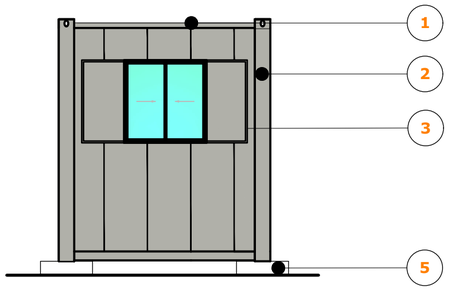

LH Side Elevation
Scale 1:50

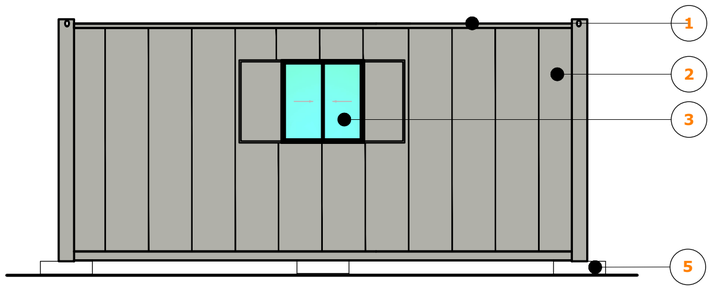

Rear Elevation
Scale 1:50

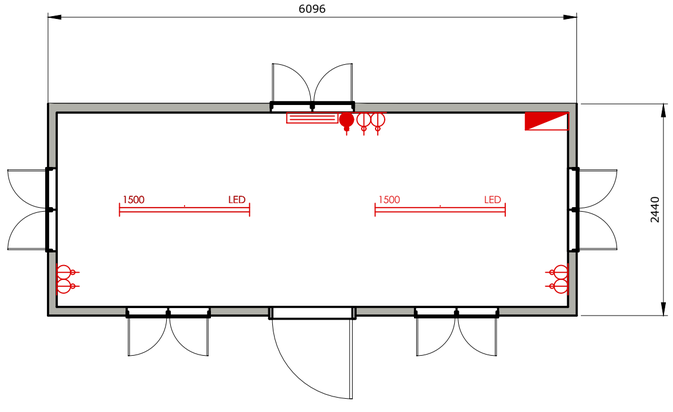

Plan
Scale 1:50

1:100 0 1m 2 3 4 5 6 7
1:50 0 1m 2 3
Scale Bar
All dimensions are to be checked on site. Please check scale bar on printed copies. For any errors or queries please contact AAS

GENERAL -this drawing is to be read in conjunction with all Advanced Architecture and Structures & third party drawings & specifications as applicable.

All details and dimensions are to be confirmed on site prior to work commencing or ordering of materials.

Element		Proposed
Roof	1	Colour coated pressed steel
Walls	2	Colour coated Goosewing Gray pressed steel
Windows	3	Aluminum Double Glazed
Doors	4	Colour coated pressed steel
Foundation	5	No dig foundation, to be cast on top of existing patio slabs
Boundary Treatment		No Change

Rev	Date	Description	By

Advanced Architecture & Structures
Architectural, Civil, & Structural Consultants, Building Surveyors, CDM2015 Principal Designers & Party Wall Surveyors
30 The Spinney, Birmingham, West Midlands, B20 1NR
T 0121 357 2275 E admin@advancedarchitecture.org.uk

Chartered Institute of Architectural Technologists Registered Practice
The Institution of Structural Engineers
Incorporated IMaPS
PPWS
cabe chartered association of building engineers

© Copyright Advanced Architecture and Structures Limited

Client
Surecare Group
Site Address
Hafod House Nursing Home
Hafod Road
Ruabon
Wrexham
LL14 6HF
Project
Proposed Portakabin for Office Use
Drawing
Proposed Plan & Elevations

Scale at A2	Drawn SB	Date 01.09.24
1:50	Checked SB	Date 01.09.24
Job No. 21124	Drawing No. 03	