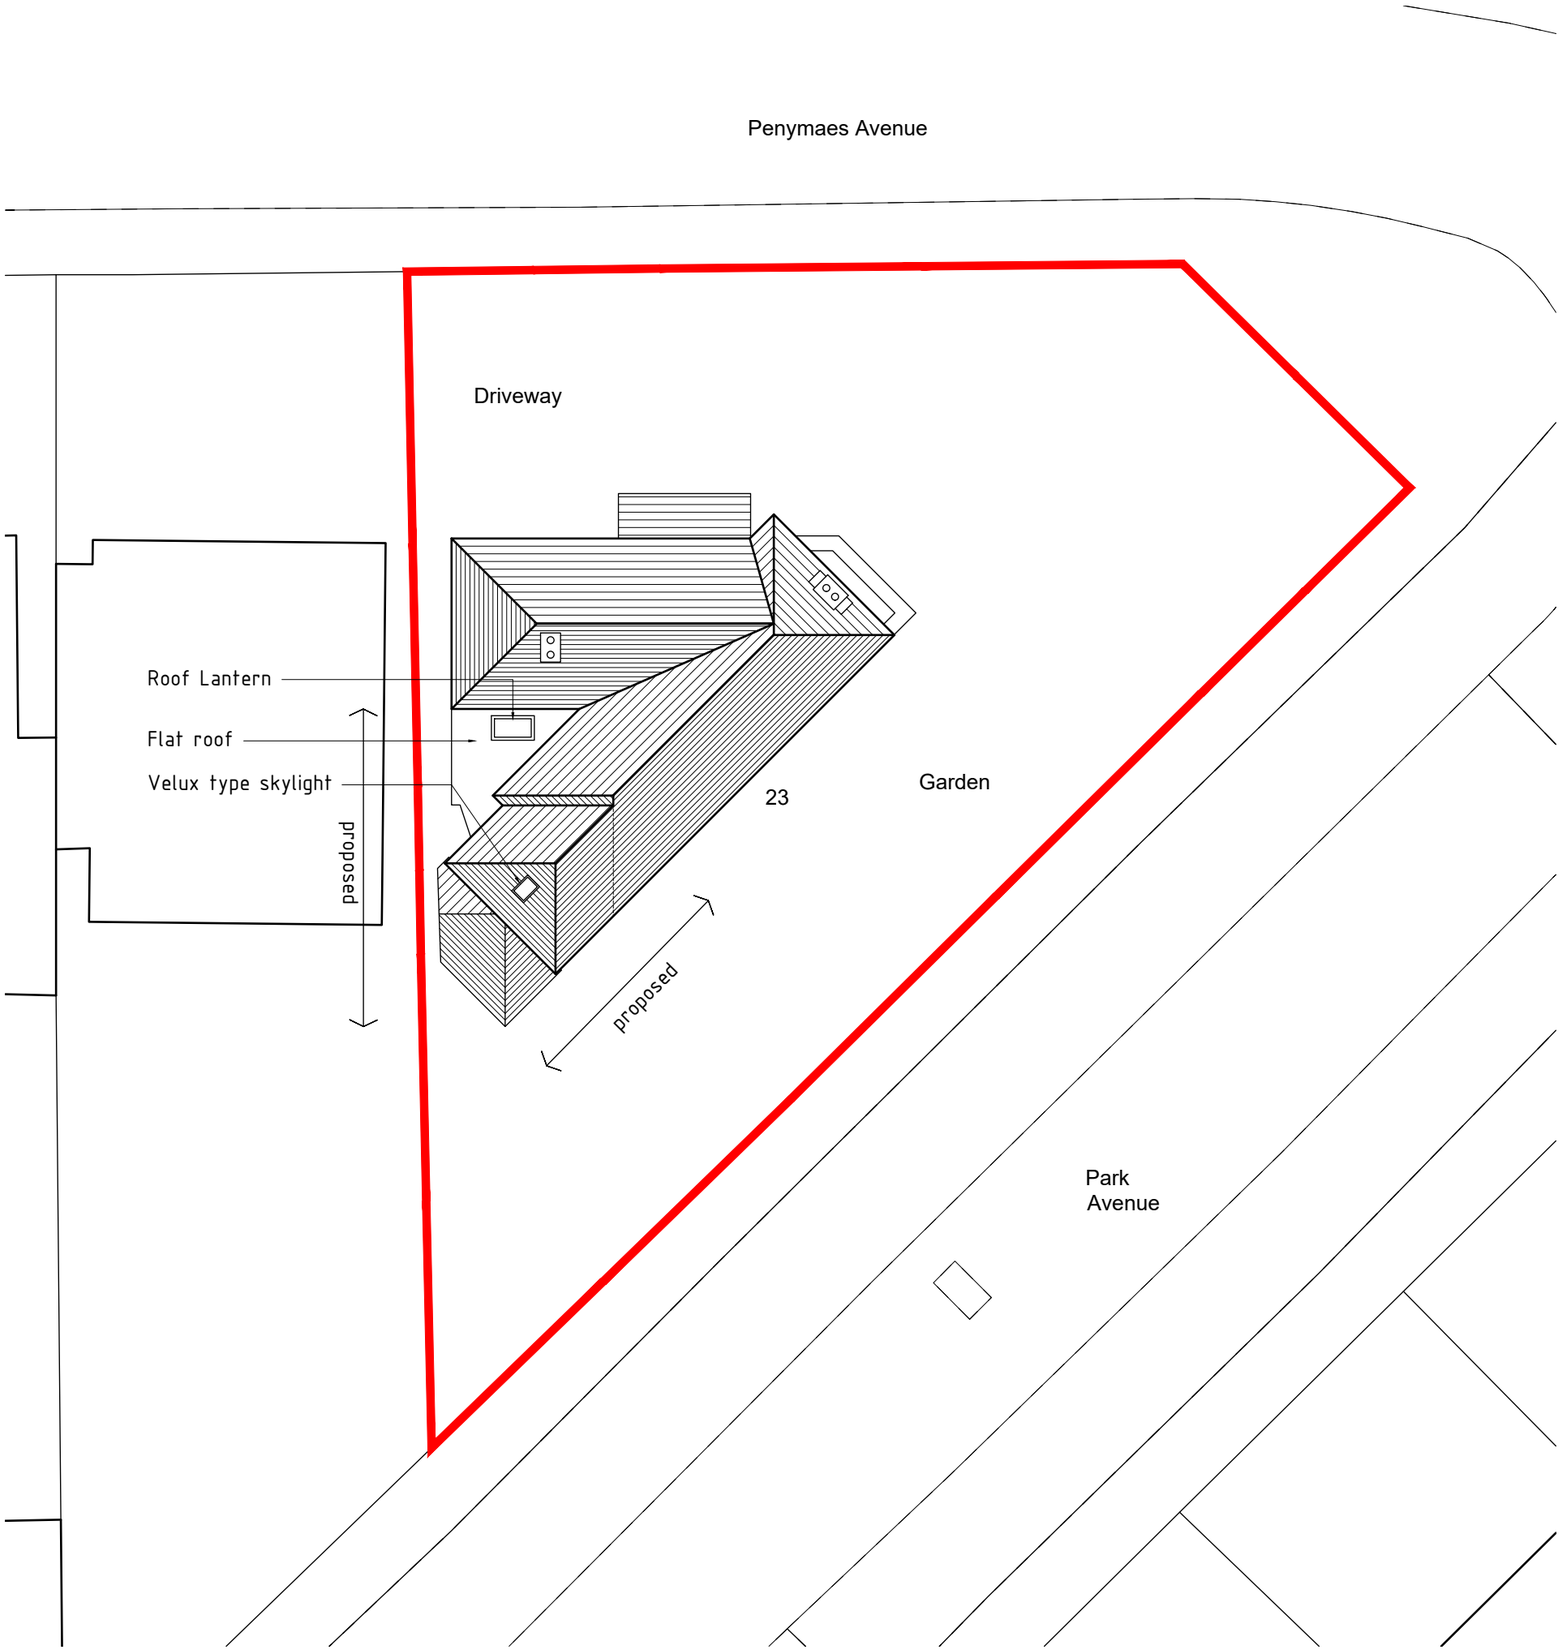


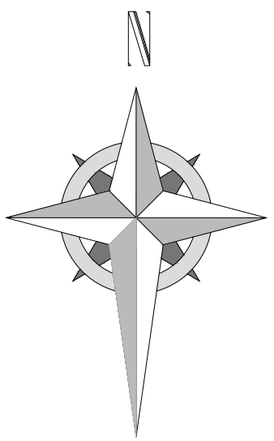

Proposed Site plan 1:200




Site location plan 1:1250




©Crown Copyright and database rights 2023 OS 100047474



# Proposed

HDS ARCHITECTURAL SERVICES
HDS Architectural Services, The Foundry,
15 Yorke Street, Wrexham
LL13 8LW
Tel (01978) 345250
www.hdsarchitectural.co.uk

**Project;**
23 Park Avenue, Wrexham, LL12 7AL

| **Title;** | **Scale (A3);** |
|---|---|
| 08-Site location plan & Proposed Site Plan | 1:50 |
| **Dwg No;** | **Date;** |
| PL/PD/08 | 23.08.24 |

**Revision;**