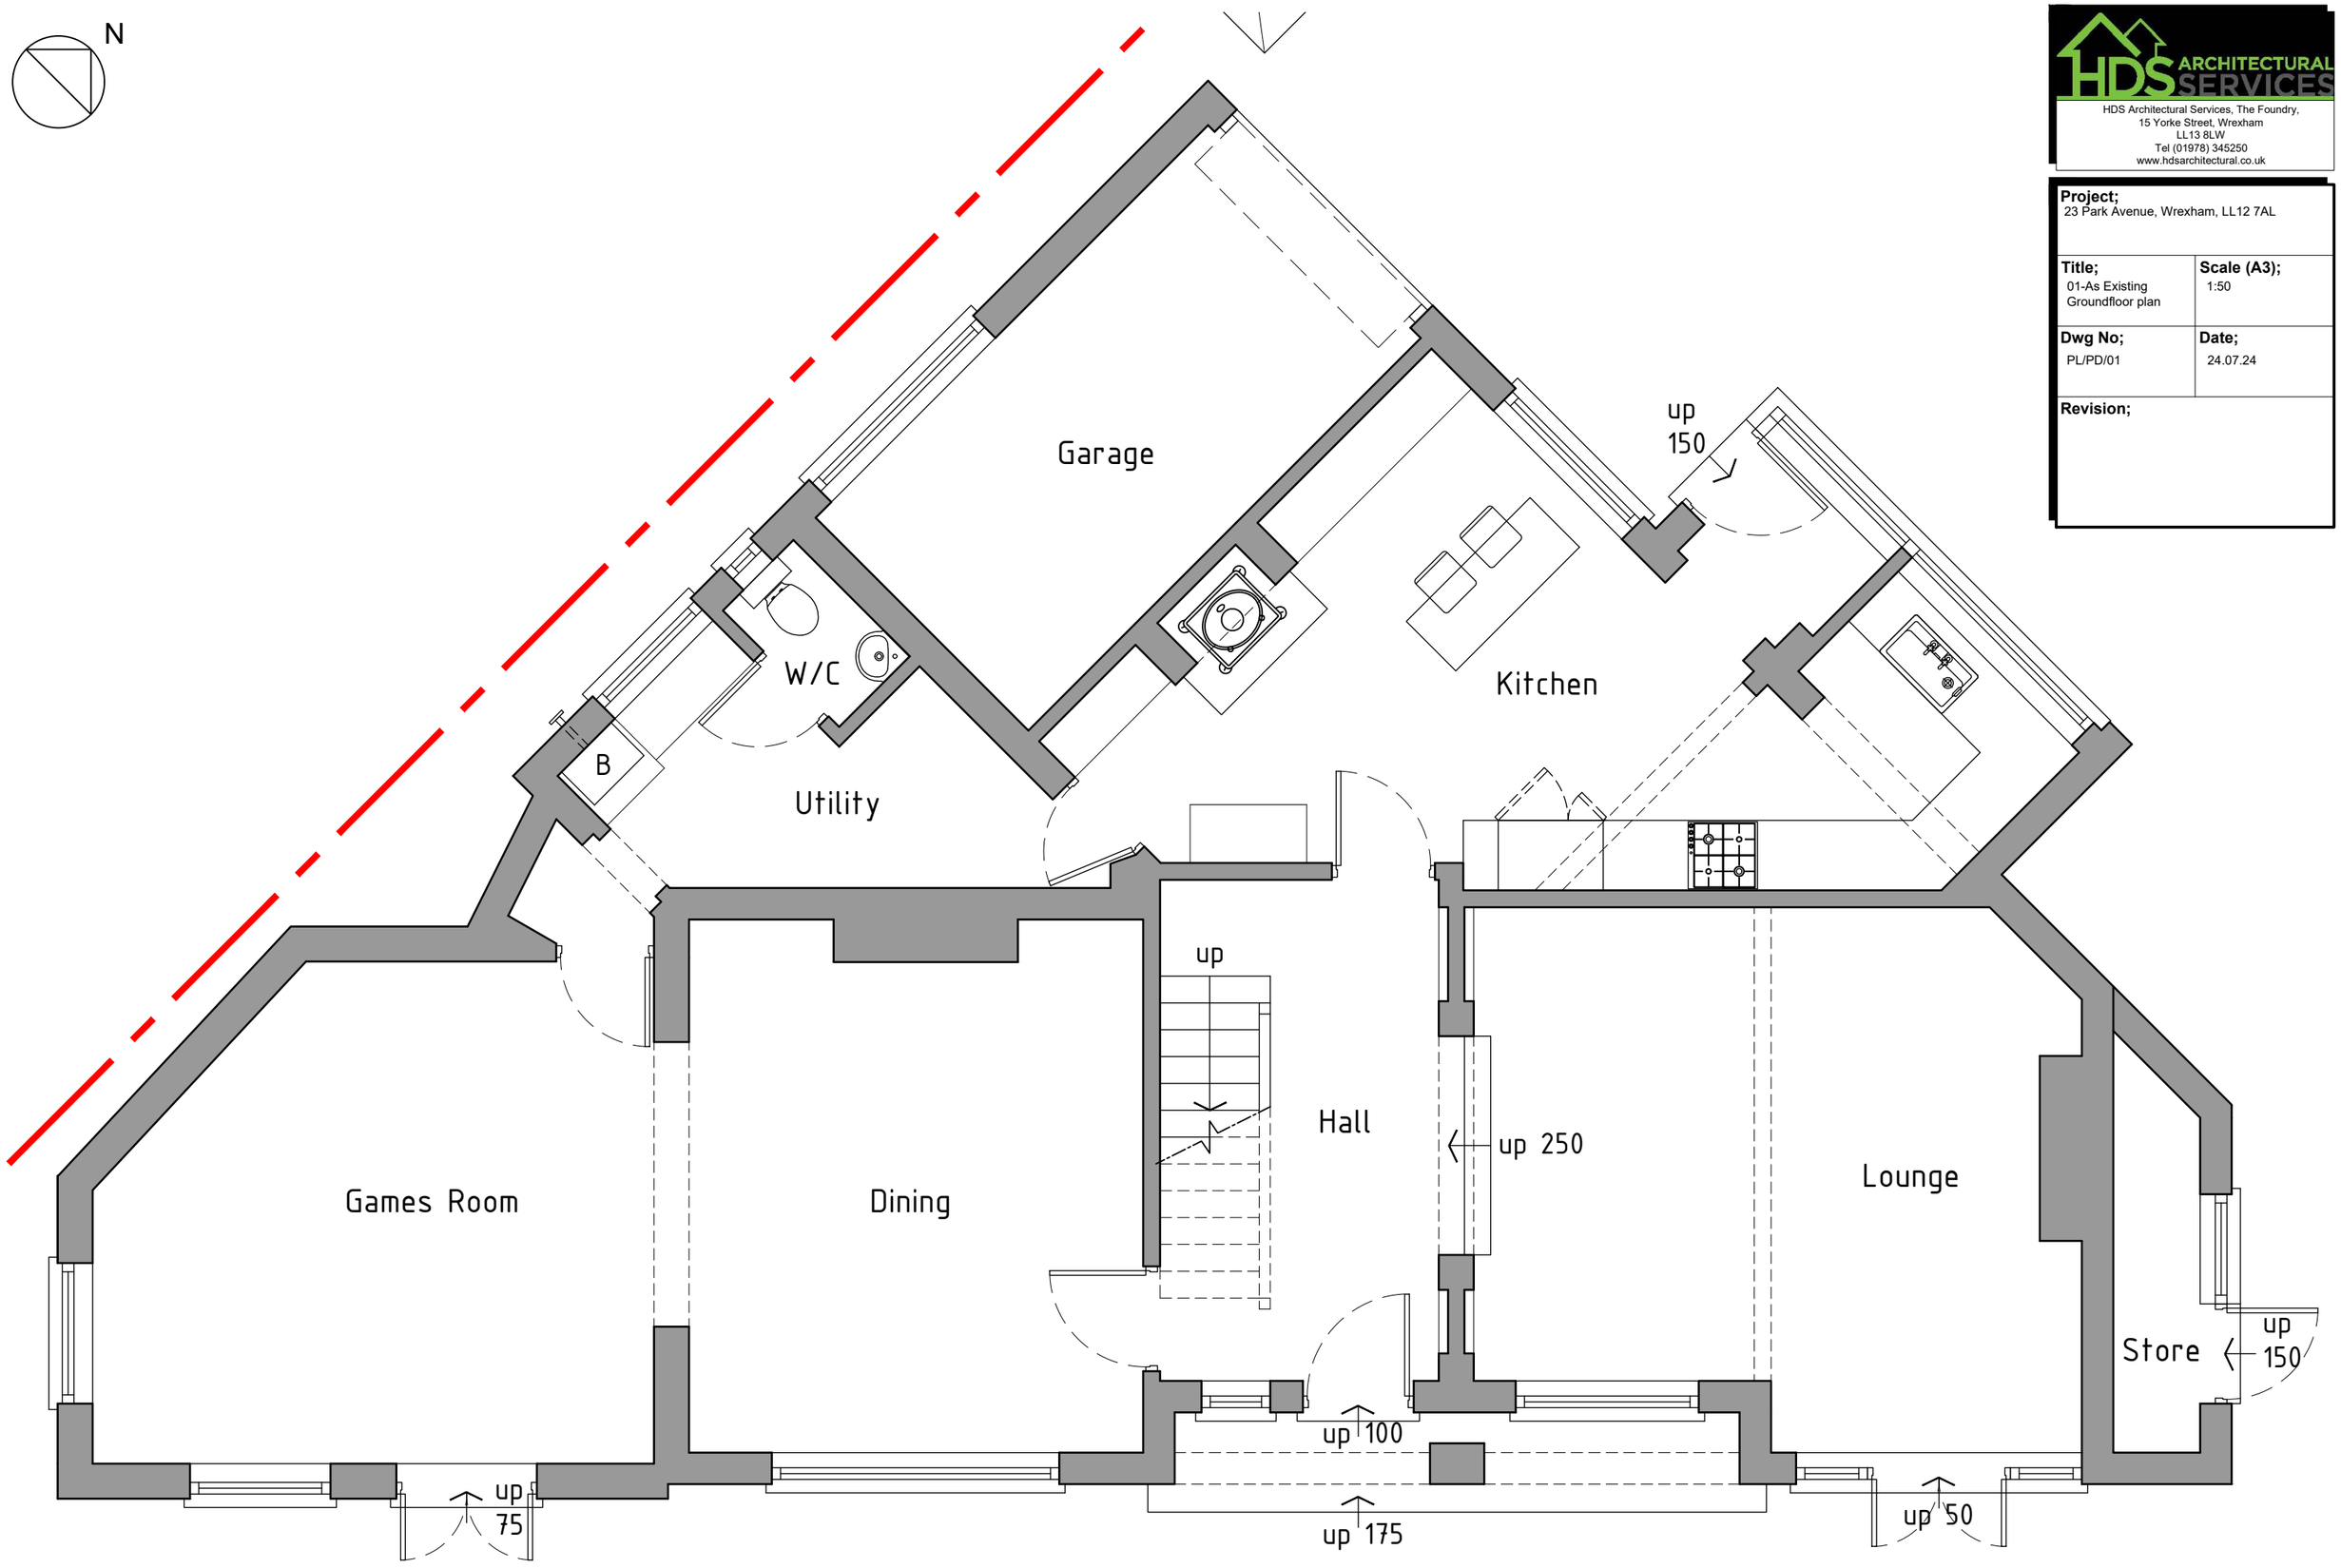


As Existing Ground floor plan 1:50

HDS ARCHITECTURAL SERVICES
HDS Architectural Services, The Foundry,
15 Yorke Street, Wrexham
LL13 8LW
Tel (01978) 345250
www.hdsarchitectural.co.uk

Project;
23 Park Avenue, Wrexham, LL12 7AL

Title;	**Scale (A3);**
01-As Existing Groundfloor plan	1:50
Dwg No;	**Date;**
PL/PD/01	24.07.24

Revision;