

0 1 2 3 4 5m

Scale 1:100

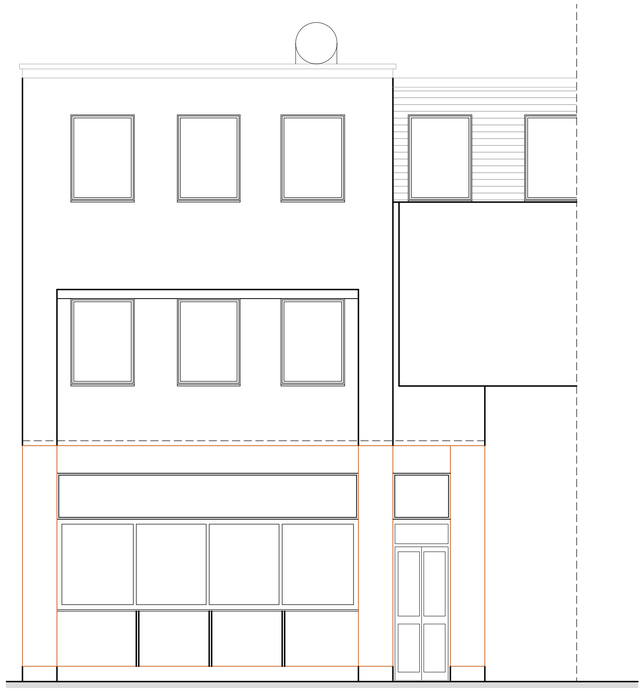


Proposed Front elevation

Scale 1:50

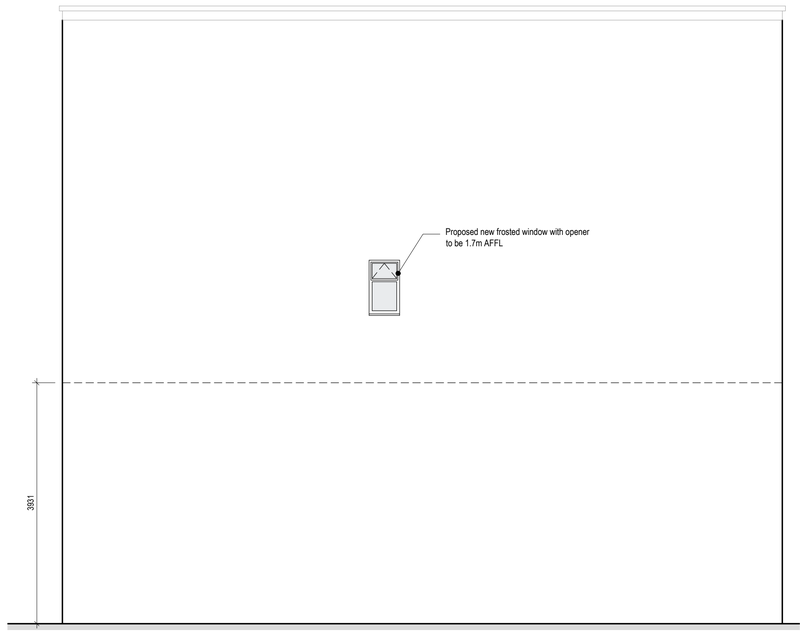


Proposed Side Elevation

Scale 1:50

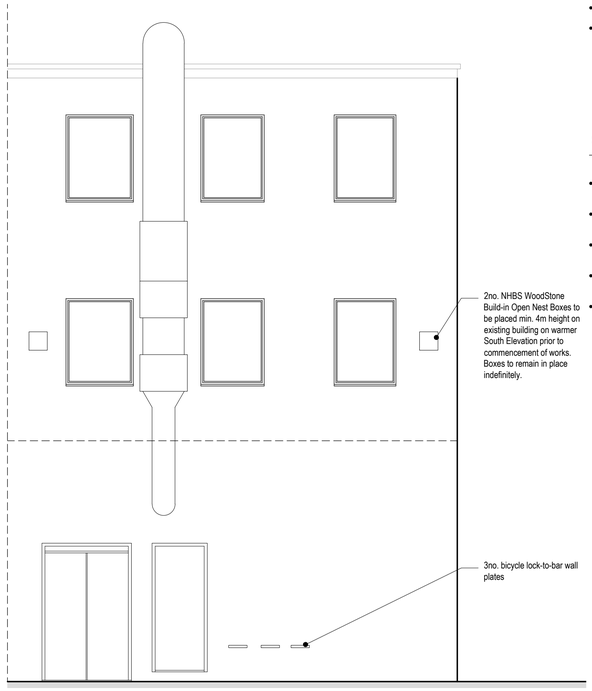

Proposed Rear Elevation

Scale 1:50

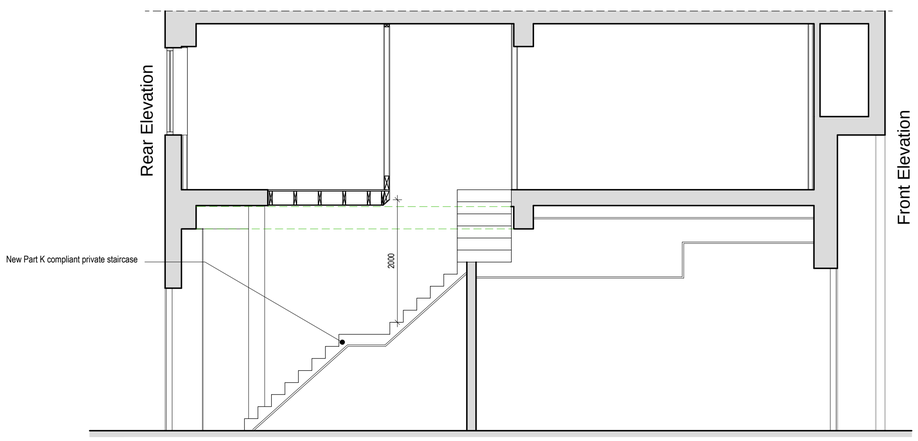

Proposed Section

Scale 1:50

NOTES

- All dimensions and levels are to be checked on site.
- Title overlay drawings and ownership boundaries are produced using all reasonable endeavors.
- This drawings shall not be used to ascertain dimensions. Work to figured dimensions only.
- Any discrepancies to be reported to SDS prior to commencement of works.
- This drawing is to be used for LPA appraisal only.

CDM 2015 Notes

- Proposed layout subject to Building Control approval of fire strategy and access arrangements.
- Any identifiable structural works to be designed by Structural Engineer if requested by Building Control.
- Client to seek specialist advice regarding relocation of gas/electric and water supply, meters and appliances.
- Suitable mechanical equipment to be commissioned by Contractor / Builder to lift heavy materials to avoid unnecessary injury on site.
- Appropriate on site projection for client and Contractor to be arranged by Contractor / Builder prior to commencement on site.

Rev	Date	Drawn by	Checked by
C	21/08/2024	TBS	TBS
Details amended			
B	20/08/2024	TBS	TBS
Bird boxes added			
A	14/08/2024	TBS	TBS
Non-draft issue			
-	09/04/2024	PB	TBS
Draft Issue - Issued for client's information			

SDS
SPEAKS DESIGN SERVICES

Speaks Design Services
1 Beaconsfield Terrace
Morda
Oswestry
SY10 9PE

Tel 01978 592872
Mob 07592 759095
Mail info@speaksds.co.uk
Web www.speaksds.co.uk

CIAT
CHARTERED PRACTICE

Project
3 King Street, Wrexham, LL 11 1HE

Client	Purpose of Issue	Drawing Stage
Marin Garabagiu	For Approval	Planning

Title
Proposed Elevations and Section

Scale @ A1	Date	Ref	Drawn
1:50	August 2024	274	PB

Drg No	Rev
274/KSW/PL/006	C