
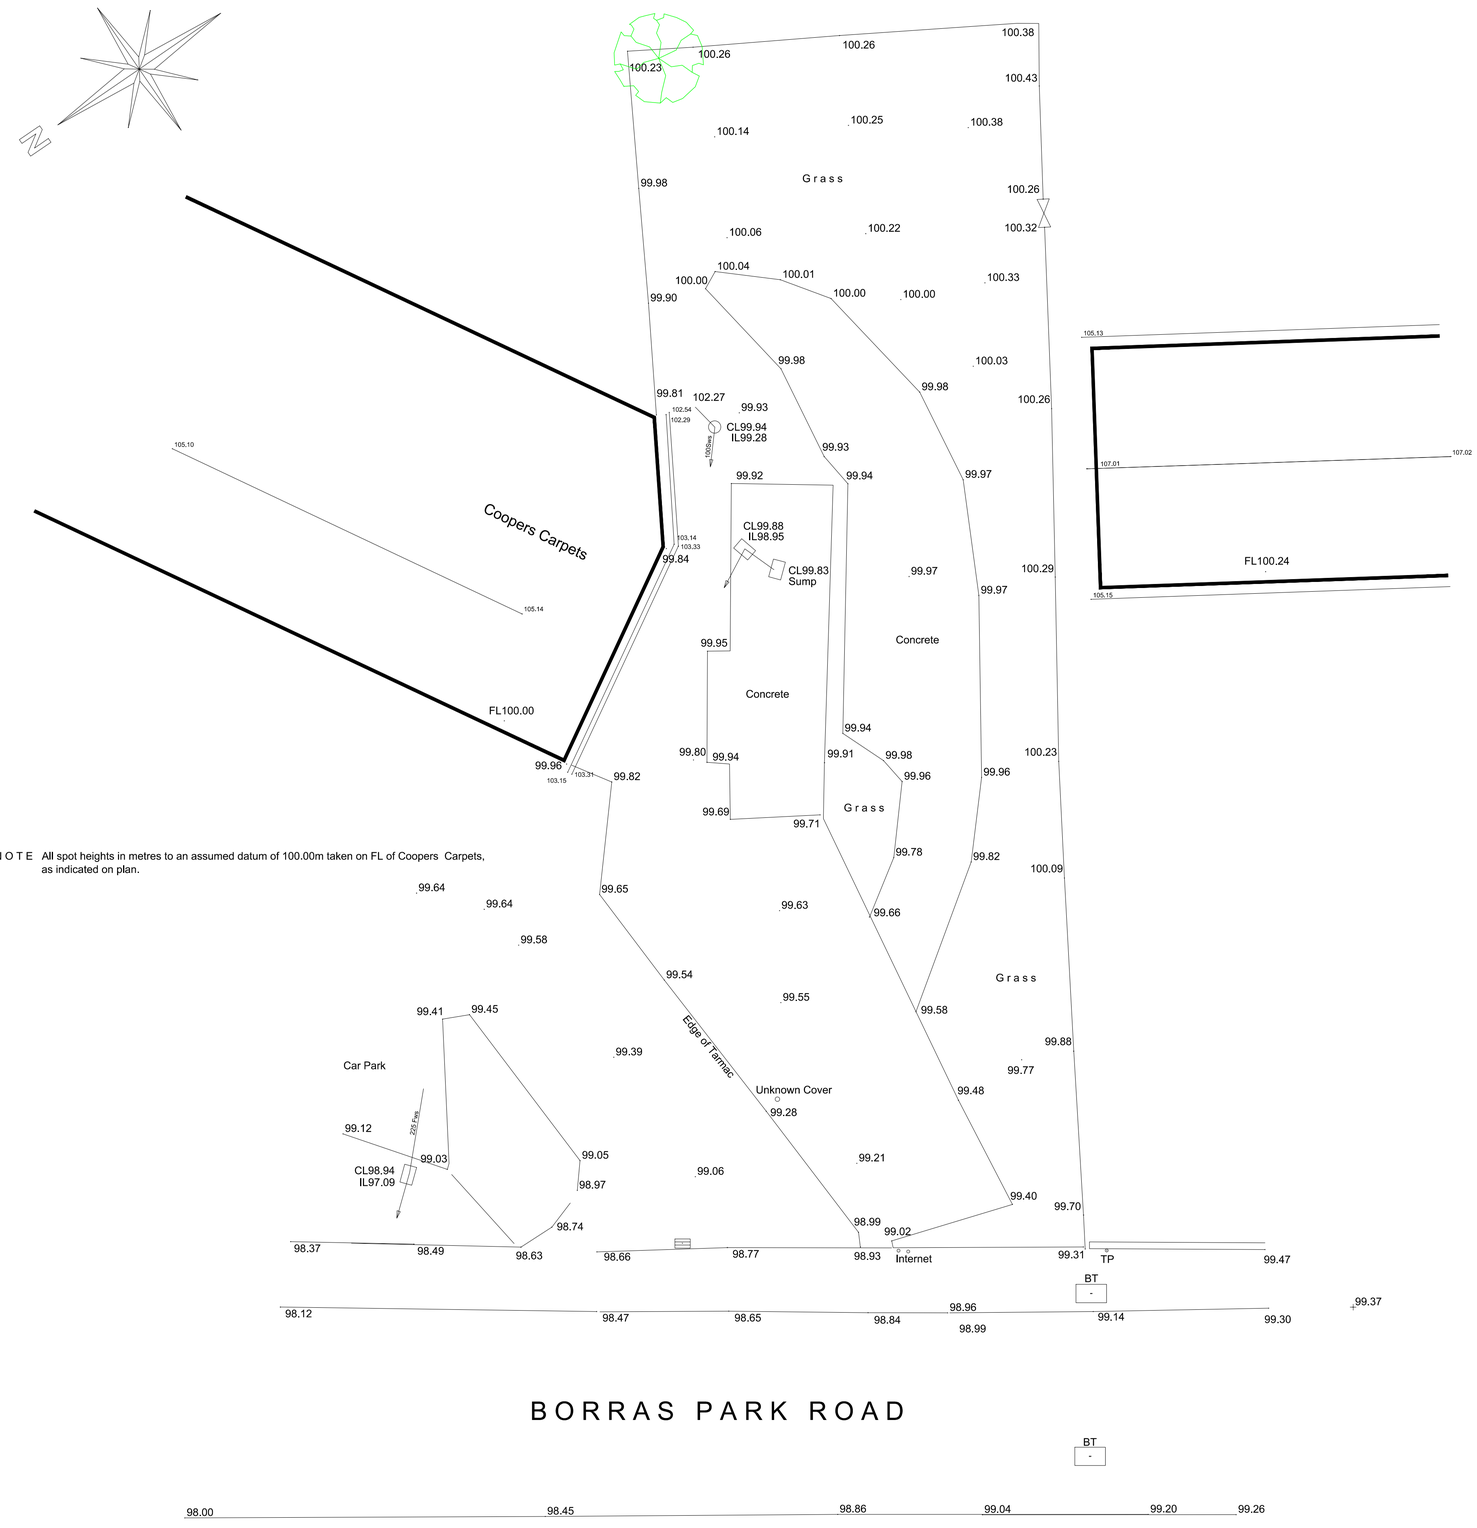



BORRAS PARK ROAD

N O T E All spot heights in metres to an assumed datum of 100.00m taken on FL of Coopers Carpets, as indicated on plan.

EXISTING SITE PLAN
Scale 1:100

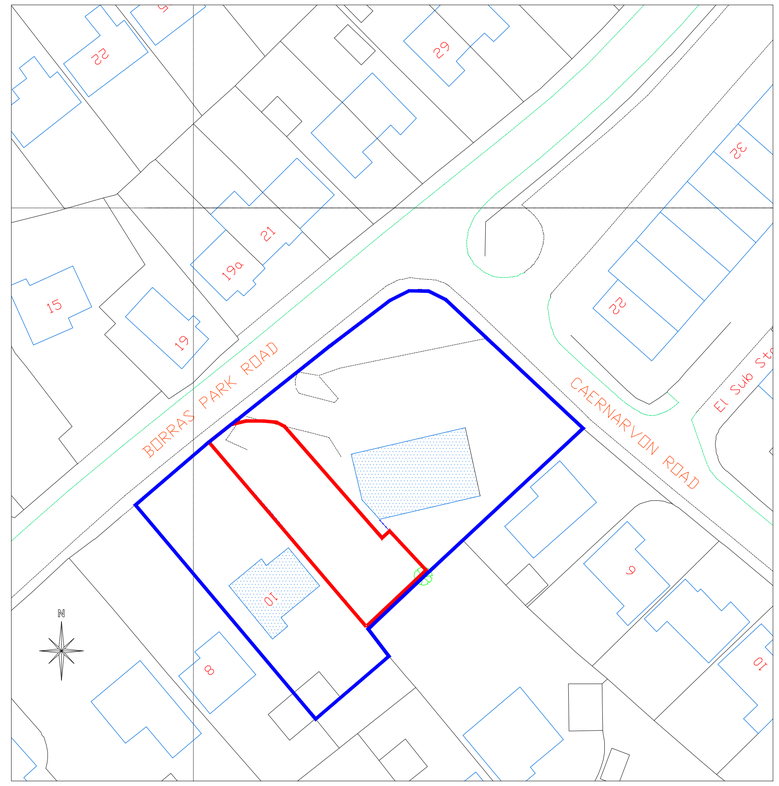

Block Plan
Scale 1:500

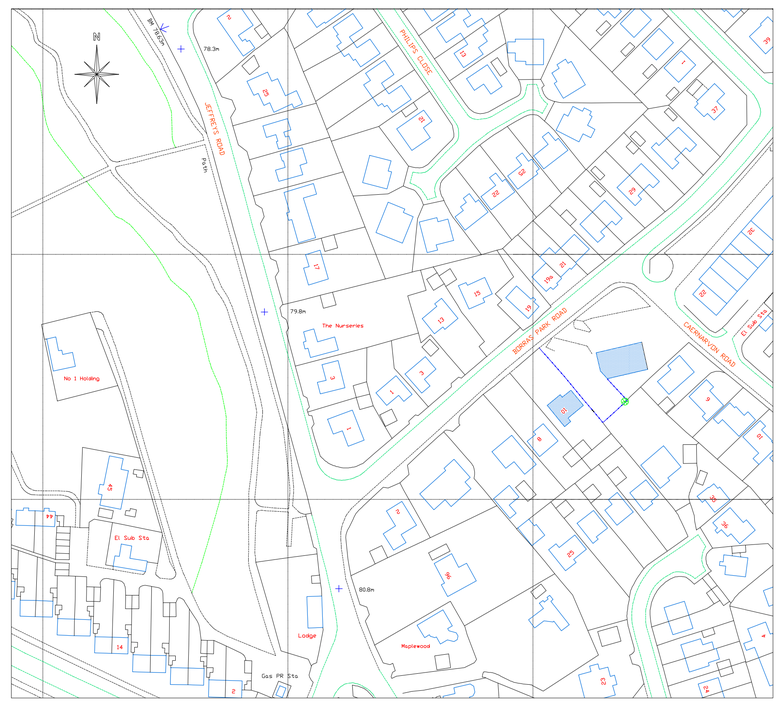

Location Plan
Scale 1:1250

cad partner LABC
CULLIS+ARCHITECTURAL+DESIGN
25 Sunningdale Close
Wrexham
North Wales
LL13 9QU
T 01978 264376
M 07791 480768
E ajones540@btinternet.com

Client: Mr. & Mrs. Koumas.

Drawing Title: Existing Site & Location Plan.

Job Title: New Dwelling to Borras Park Road, Wxm, Adjacent to Coopers Carpets.

Date:	Scale:	Rev:	Dwg.No:
March 2020	1:500, 1:100 & 1:1250 at A1		PD186/01