



Proposed Front Elevation

1:50

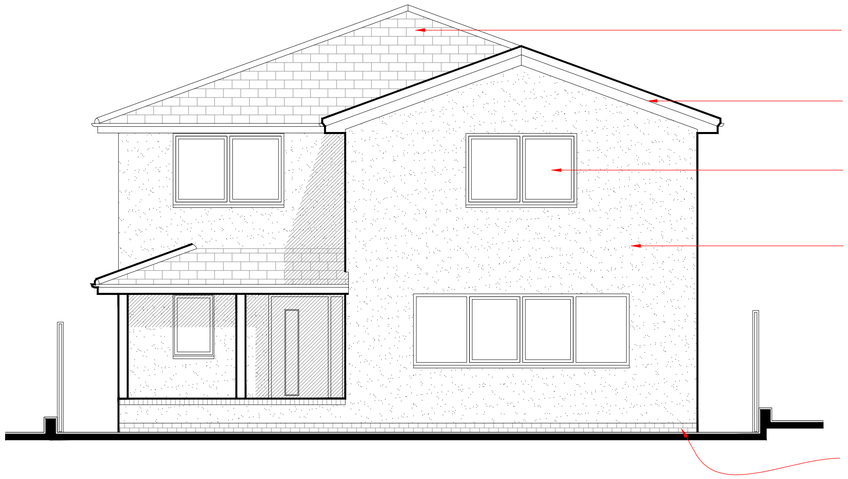


Proposed Rear Elevation

1:50

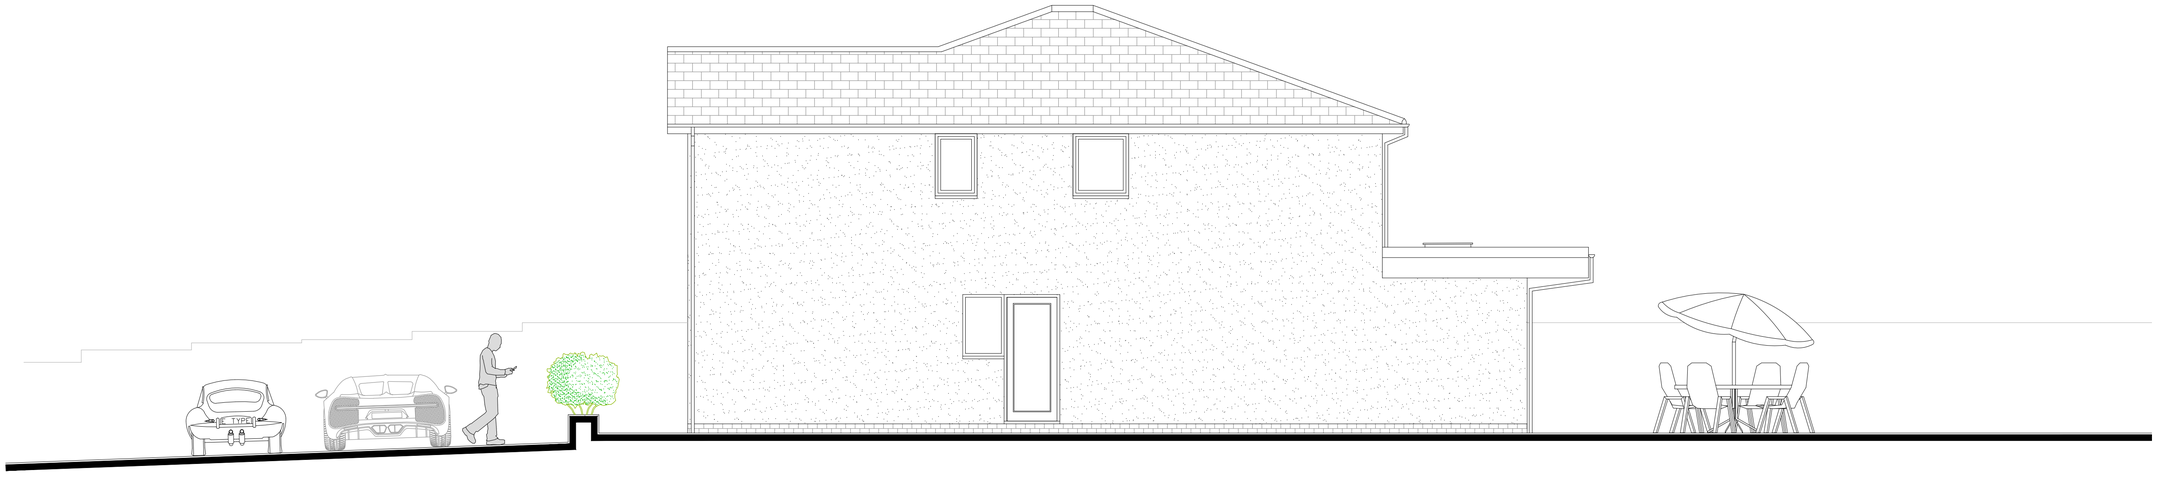

Proposed Side Elevation

1:50

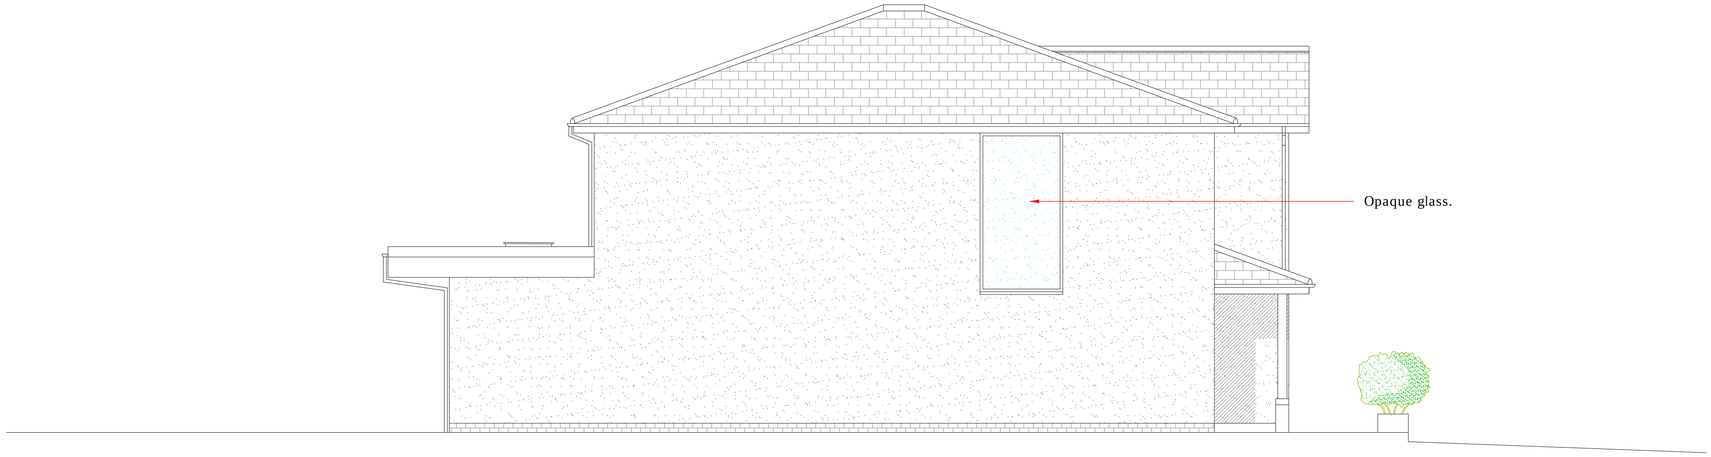

Proposed Side Elevation

1:50

cad partner LABC
CULLIS+ARCHITECTURAL+DESIGN

25 Sunningdale Close
Wrexham
North Wales
LL13 9QU

T 01978 264376
M 07791 480768
E ajones540@btinternet.com

Client:
Mr. & Mrs. Koumas.

Drawing Title:
Proposed Elevations.

Job Title:
New Dwelling to Borras Road, Wxm, Adjacent to Coopers Carpets.

Date:	Scale:	Rev:	Drg No:
April 2024	1:50 at A1		PD186/03