

This drawing is copyright and may not be reproduced in whole or part without written authority.
The Harris Group Ltd does not accept liability for any deviation to our drawings or specification.

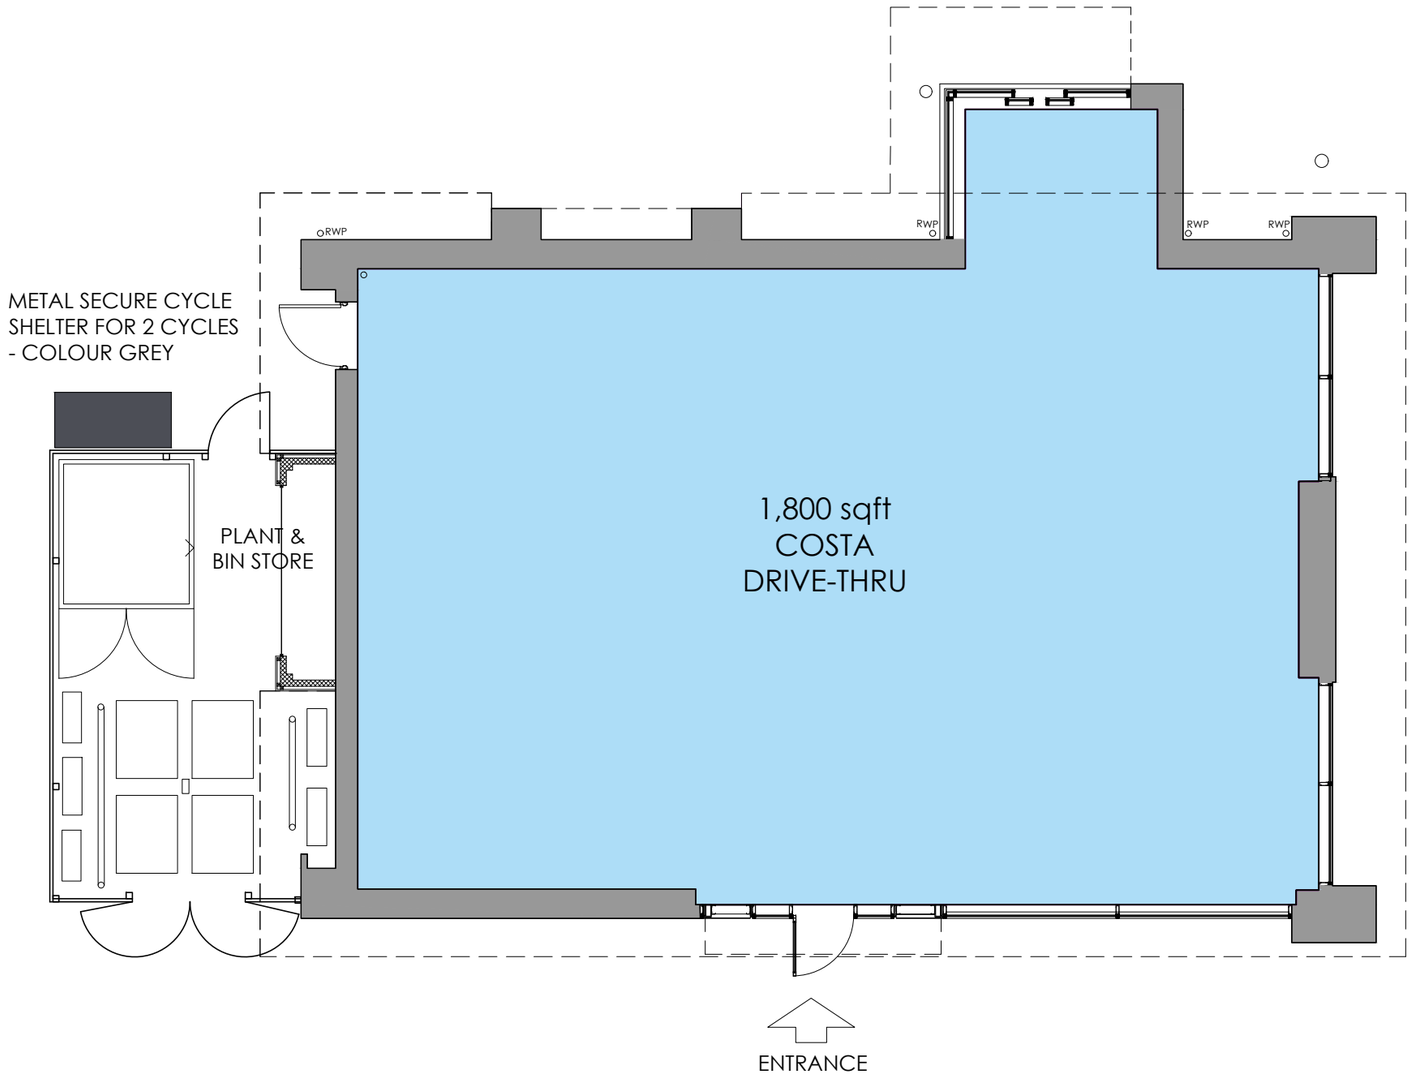

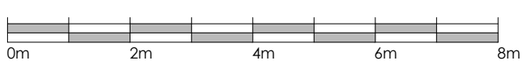

01 PROPOSED GROUND FLOOR PLAN
1:100



CAD file reference CAD FILE REFERENCE

Rev	Date	Description	Rev By	Chk'd By
B	10.09.24	General amendments	JT	DRW
A	03.09.24	Amendments made as per highway comments	JT	DRW

Project Title	PROPOSED DEVELOPMENT BORDER RETAIL PARK WREXHAM LL13 8NG				
Client	WAYPOINT ASSET MANAGEMENT				
Status	PLANNING				
Scale	1:100	Drawing Size	A3		
Date	08/02/2024	Drawn By	JT	Checked	DRW
Drawing Title	PROPOSED GROUND FLOOR PLAN				
Job-Dwg No	18980-112	Rev	B		

2 St. Johns North,
Wakefield, WF1 3QA
t. 01924 291800

Carvers Warehouse, 77 Dale Street,
Manchester, M1 2HG
t. 0161 2388555

The Old Rectory, 79 High Street,
Newport Pagnell, MK16 8AB
t. 01908 211577

101 London Road,
Reading, RG1 5BY
t. 0118 9507700

10 Gees Court, St Christophers Place,
London, W1U 1JJ
t. 0207 4091215

THE HARRIS PARTNERSHIP
ARCHITECTS
www.harrispartnership.com