


1 Proposed Ground Floor Plan
1 : 100

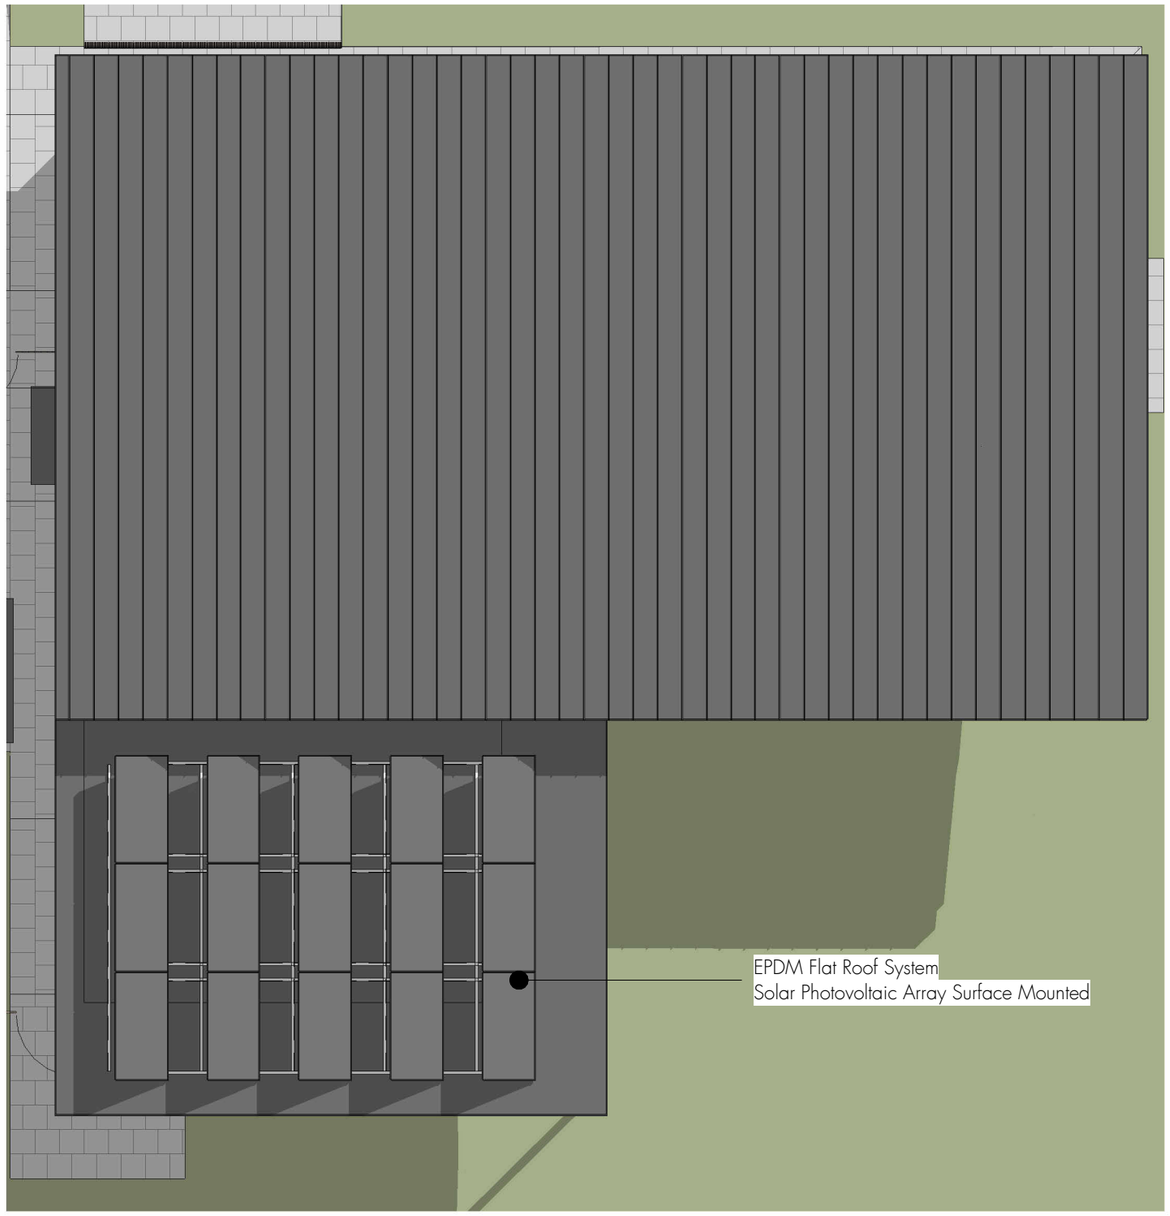

2 Proposed Roof Plan
1 : 100

Scale 1 : 100

0 1 2 5 10 m

Revision Schedule

Revision Number	Revision Description	Revision Date	Issued by
A	Variation of Condition Application	13.09.2024	RS

JAR ARCHITECTURE
JAR Architecture & Design Ltd, Design Loft, 9 Castle Street, Conwy, LL32 8AY TEL:01492 572767
www.jararchitecture.co.uk

PROJECT ADDRESS
Rossett Community Hub, The Green, Rossett, LL12 0EY

STATUS: PLANNING
PURPOSE OF ISSUE: ISSUE

PROJECT: Proposed Community Hub Section 73
SHEET: Proposed Floor & Roof Plan

CLIENT: HWB YR ORSEDD

Date	Project number	Scale (@ A3)
21.12.2021	2119	1 : 100

Drawn by	DRAWING NUMBER	REV
RS	A.200	A
Checked by JR		

13/09/2024 14:24:51