
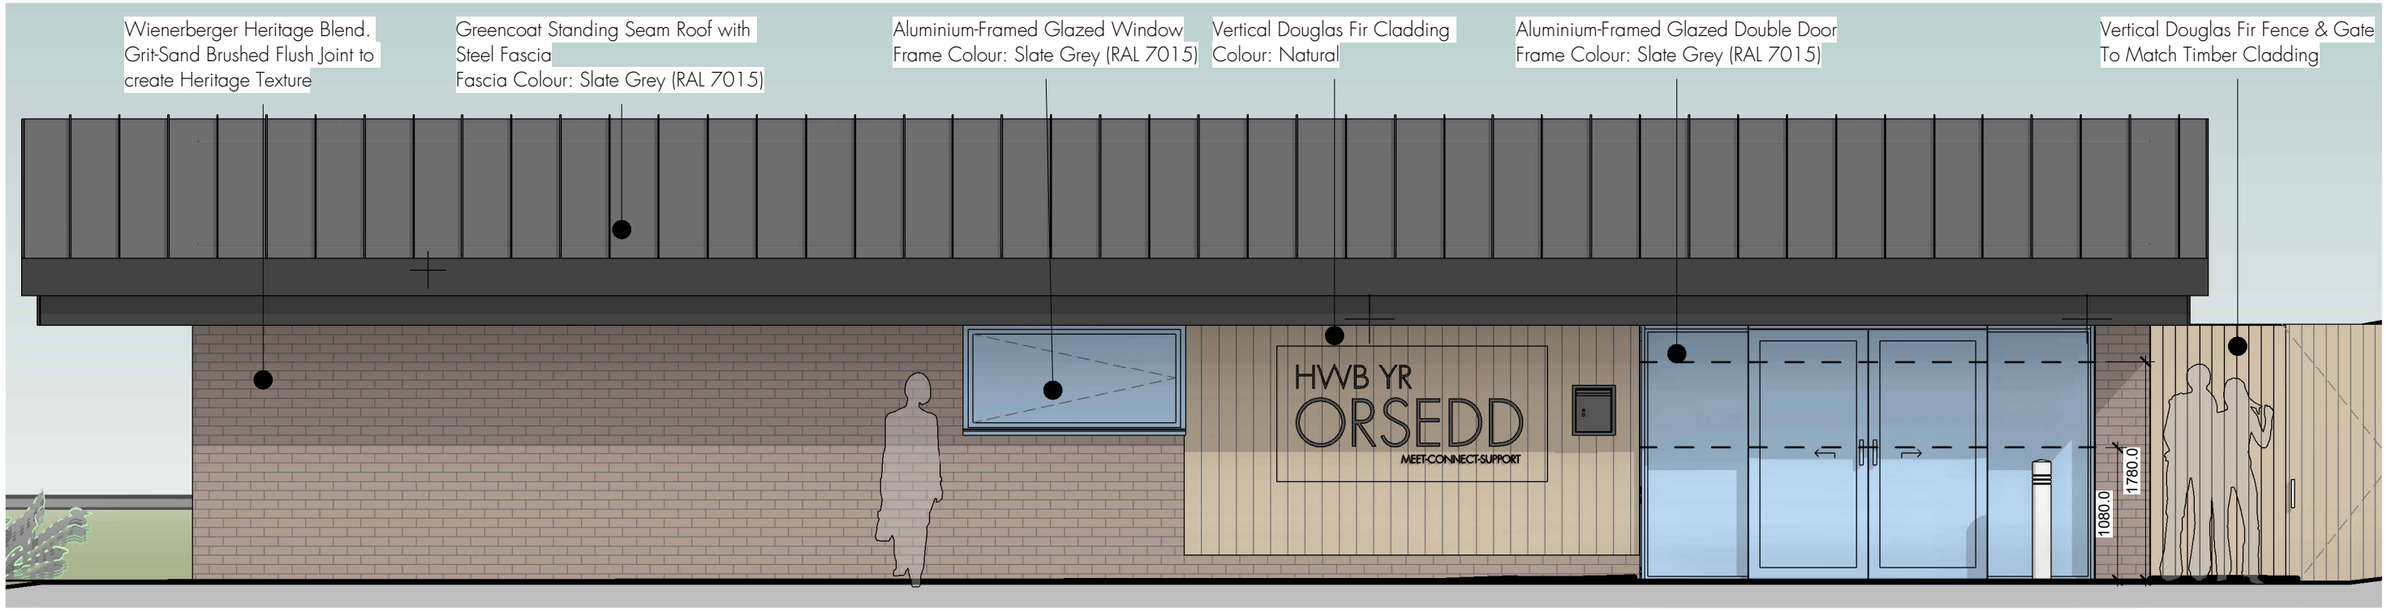



1 Proposed East Elevation
1 : 50

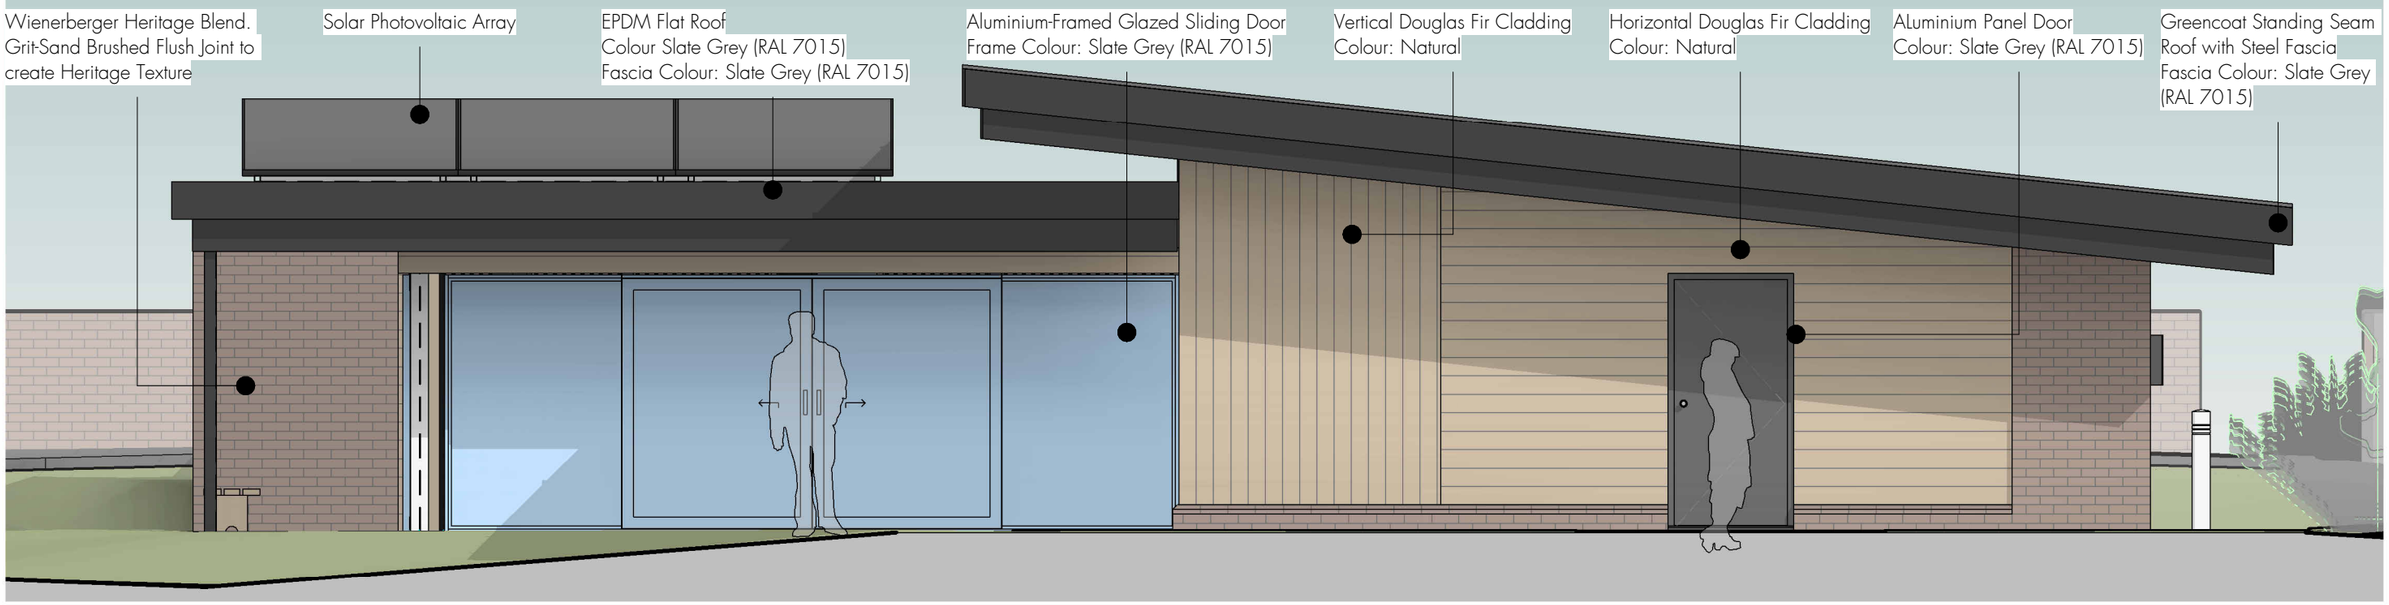


2 Proposed South Elevation
1 : 50

Scale 1 : 50

0 0.5 1 2.5 5 m

## Revision Schedule

| Revision Number | Revision Description | Revision Date | Issued by |
|---|---|---|---|
| A | Variation of Condition Application | 13.09.2024 | RS |

JAR ARCHITECTURE
JAR Architecture & Design Ltd, Design Loft, 9 Castle Street,
Conwy, LL32 8AY TEL:01492 572767
www.jararchitecture.co.uk

PROJECT ADDRESS
Rossett Community Hub, The Green, Rossett, LL12 0EY

STATUS
PLANNING

PURPOSE OF ISSUE
ISSUE

PROJECT Proposed Community Hub
Section 73

SHEET
Proposed South & East Elevations

CLIENT
HWB YR ORSEDD

| Date | Project number | Scale (@ A3) |
|---|---|---|
| 21.12.2021 | 2119 | 1 : 50 |

| Drawn by | DRAWING NUMBER | REV |
|---|---|---|
| RS | A.300 | A |
| Checked by JR | | |

13/09/2024 14:24:57