


1 Proposed North Elevation
1 : 50

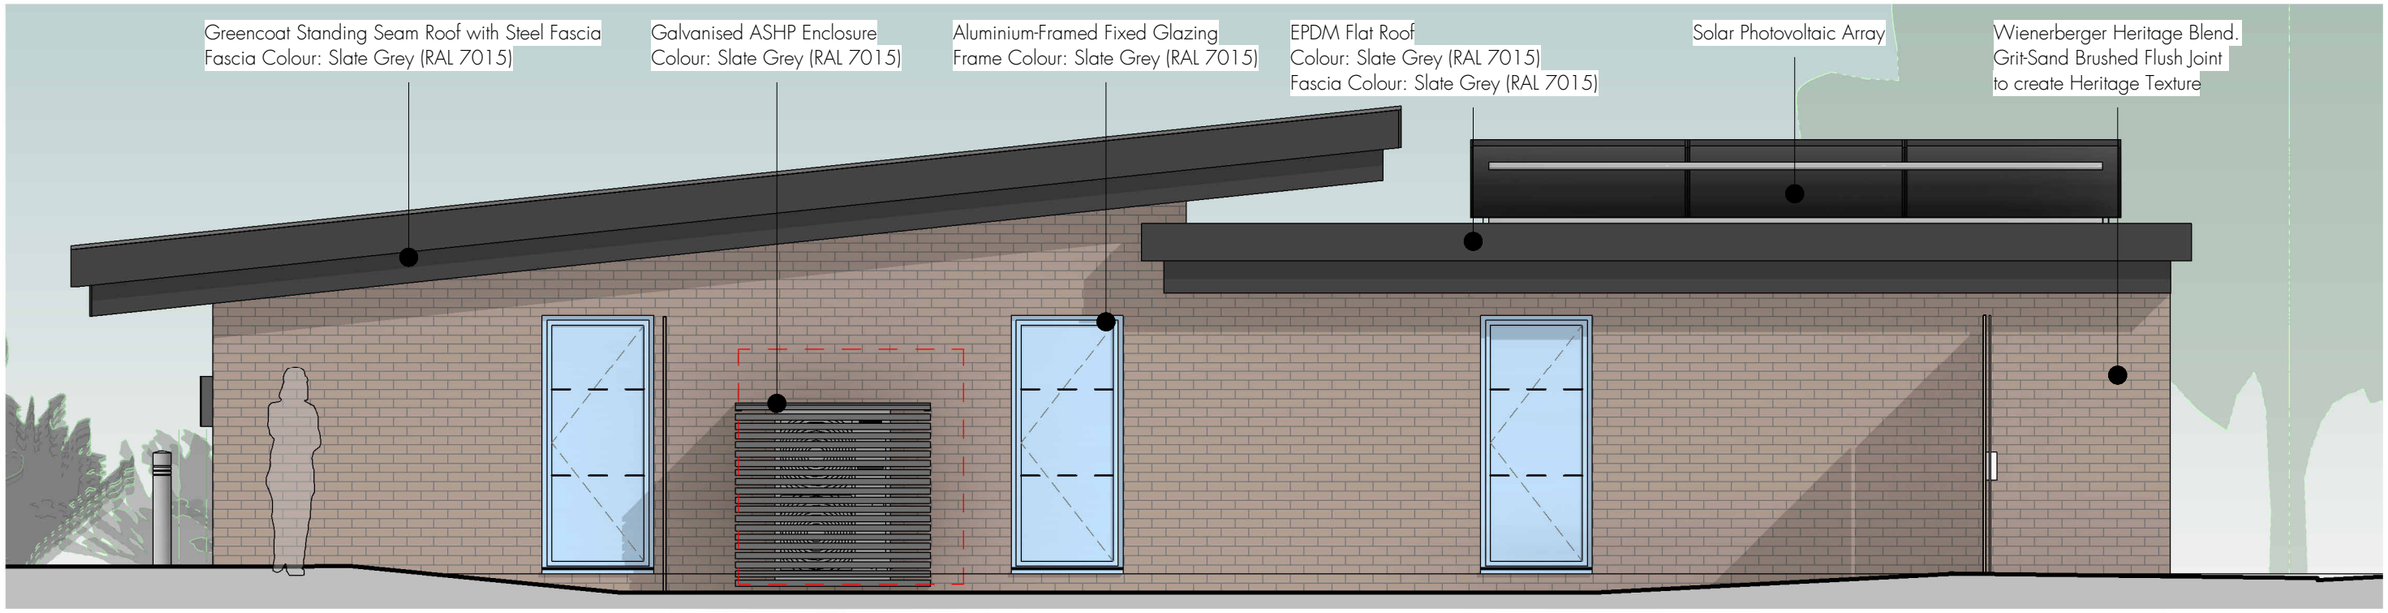

2 Proposed West Elevation
1 : 50

Scale 1 : 50

0 0.5 1 2.5 5 m

Revision Schedule

Revision Number	Revision Description	Revision Date	Issued by
A	Variation of Condition Application	13.09.2024	RS

JAR ARCHITECTURE
JAR Architecture & Design Ltd, Design Loft, 9 Castle Street, Conwy, LL32 8AY TEL:01492 572767
www.jararchitecture.co.uk

PROJECT ADDRESS
Rossett Community Hub, The Green, Rossett, LL12 0EY

STATUS: PLANNING

PURPOSE OF ISSUE: ISSUE

PROJECT: Proposed Community Hub Section 73

SHEET: Proposed North & West Elevations

CLIENT: HWB YR ORSEDD

Date	Project number	Scale (@ A3)
21.12.2021	2119	1 : 50

Drawn by	DRAWING NUMBER	REV
RS	A.301	A

Checked by: JR

13/09/2024 14:25:03