A PROJECT FOR

Proposed Community Hub Section 73


Rossett Community Hub, The Green, Rossett, LL12 0EY

PLANNING ISSUE

Project No. 2119 21.12.2021

DRAWING LIST

Sheet Number	Sheet Name
A.000	Cover
A.002	Proposed Site Plan
A.200	Proposed Floor & Roof Plan
A.300	Proposed South & East Elevations
A.301	Proposed North & West Elevations
A.303	Proposed Gardener Shed Plans & Elevations

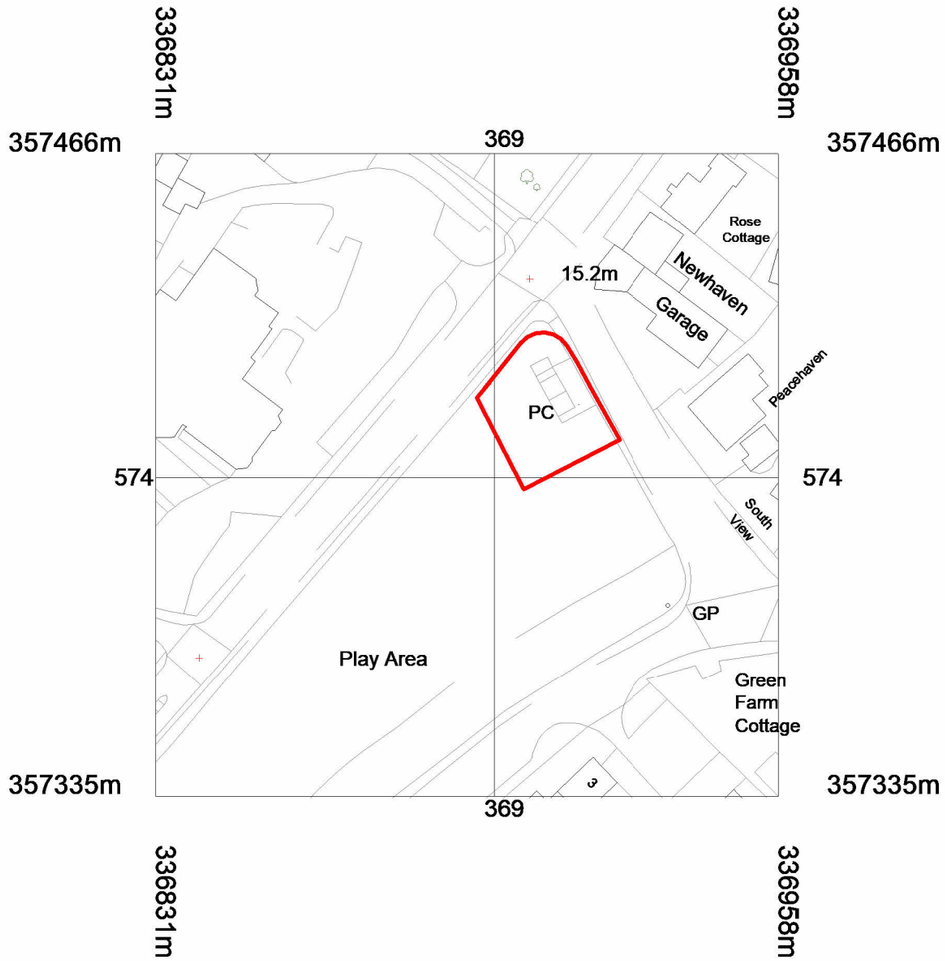

1 Location Plan
1 : 1250

Scale 1 : 1250

0 12.5 25 62.5 125 m

Revision Schedule

Revision Number	Revision Description	Revision Date	Issued by
A	Variation of Condition Application	13.09.2024	RS

JAR ARCHITECTURE

JAR Architecture & Design Ltd, Design Loft, 9 Castle Street, Conwy, LL32 8AY TEL:01492 572767
www.jararchitecture.co.uk

PROJECT ADDRESS: Rossett Community Hub, The Green, Rossett, LL12 0EY

STATUS: PLANNING

PURPOSE OF ISSUE: ISSUE

PROJECT: Proposed Community Hub Section 73

SHEET: Cover

CLIENT: HWB YR ORSEDD

Date	Project number	Scale (@ A3)
21.12.2021	2119	1 : 1250

Drawn by: RS

Checked by: JR

DRAWING NUMBER: A.000

REV: A

N

13/09/2024 14:24:46