




1 Proposed Gardener Shed Roof Plan
1 : 50

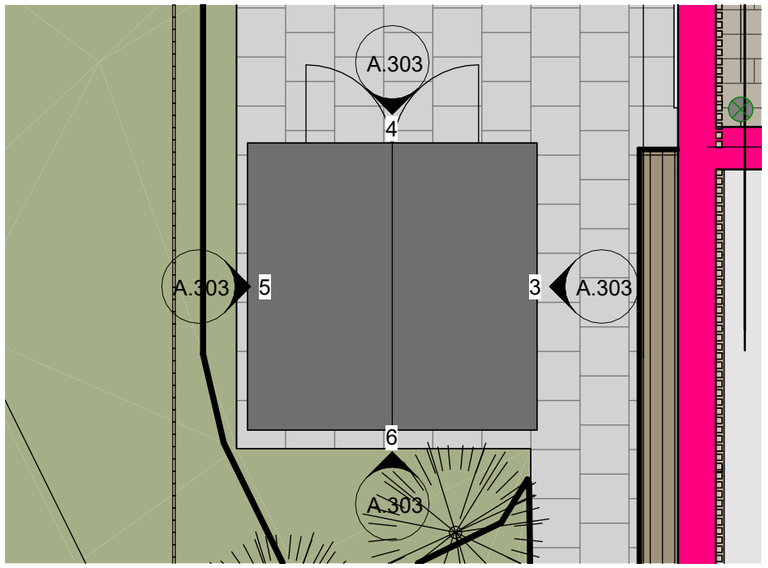


3 Proposed Gardener Shed East Elevation
1 : 50

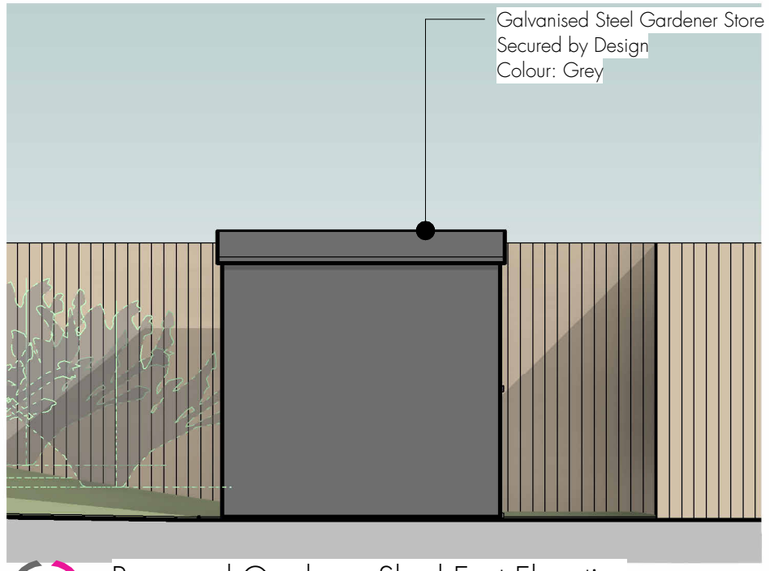


5 Proposed Gardener Shed West Elevation
1 : 50

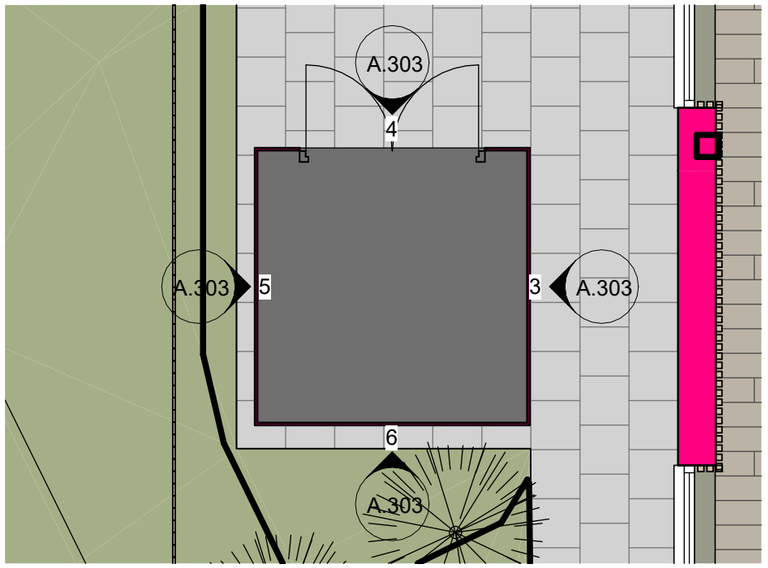

2 Proposed Gardener Shed Floor Plan
1 : 50

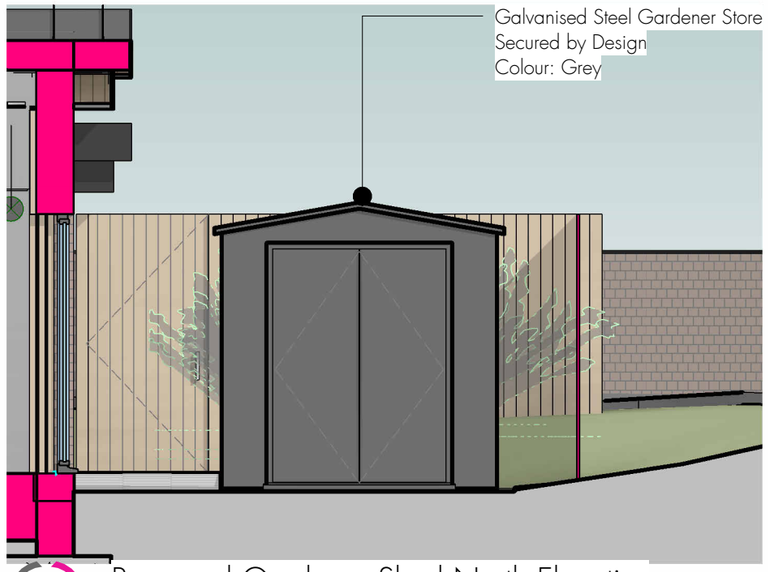

4 Proposed Gardener Shed North Elevation
1 : 50

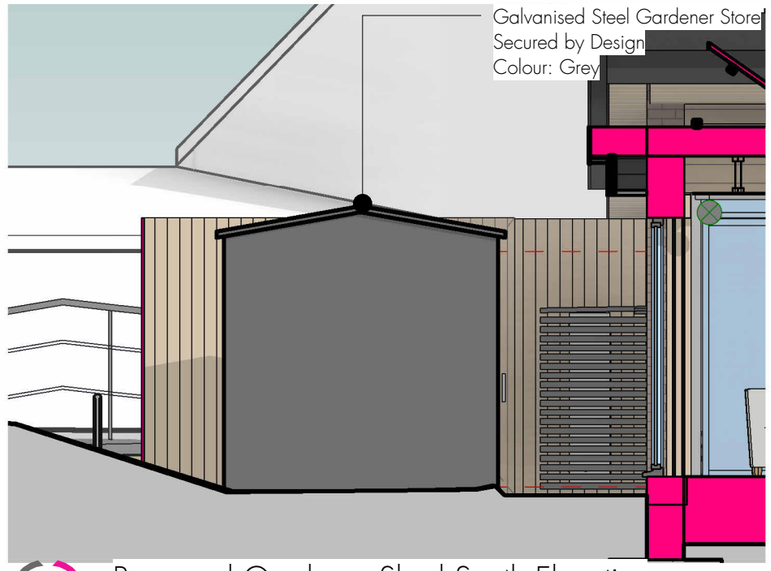

6 Proposed Gardener Shed South Elevation
1 : 50

Scale 1 : 50

0 0.5 1 2.5 5 m

Revision Schedule

Revision Number	Revision Description	Revision Date	Issued by

JAR ARCHITECTURE

JAR Architecture & Design Ltd, Design Loft, 9 Castle Street, Conwy, LL32 8AY TEL:01492 572767
www.jararchitecture.co.uk

PROJECT ADDRESS
Rossett Community Hub, The Green, Rossett, LL12 0EY

STATUS: PLANNING

PURPOSE OF ISSUE: ISSUE

PROJECT: Proposed Community Hub Section 73

SHEET: Proposed Gardener Shed Plans & Elevations

CLIENT: HWB YR ORSEDD

Date	Project number	Scale (@ A3)
21.12.2021	2119	1 : 50

Drawn by: RS
Checked by: N/a

DRAWING NUMBER: A.303

REV:

13/09/2024 14:25:05