
NOTES

1. ALL DIMENSIONS IN MILLIMETRES UNLESS NOTED OTHERWISE.

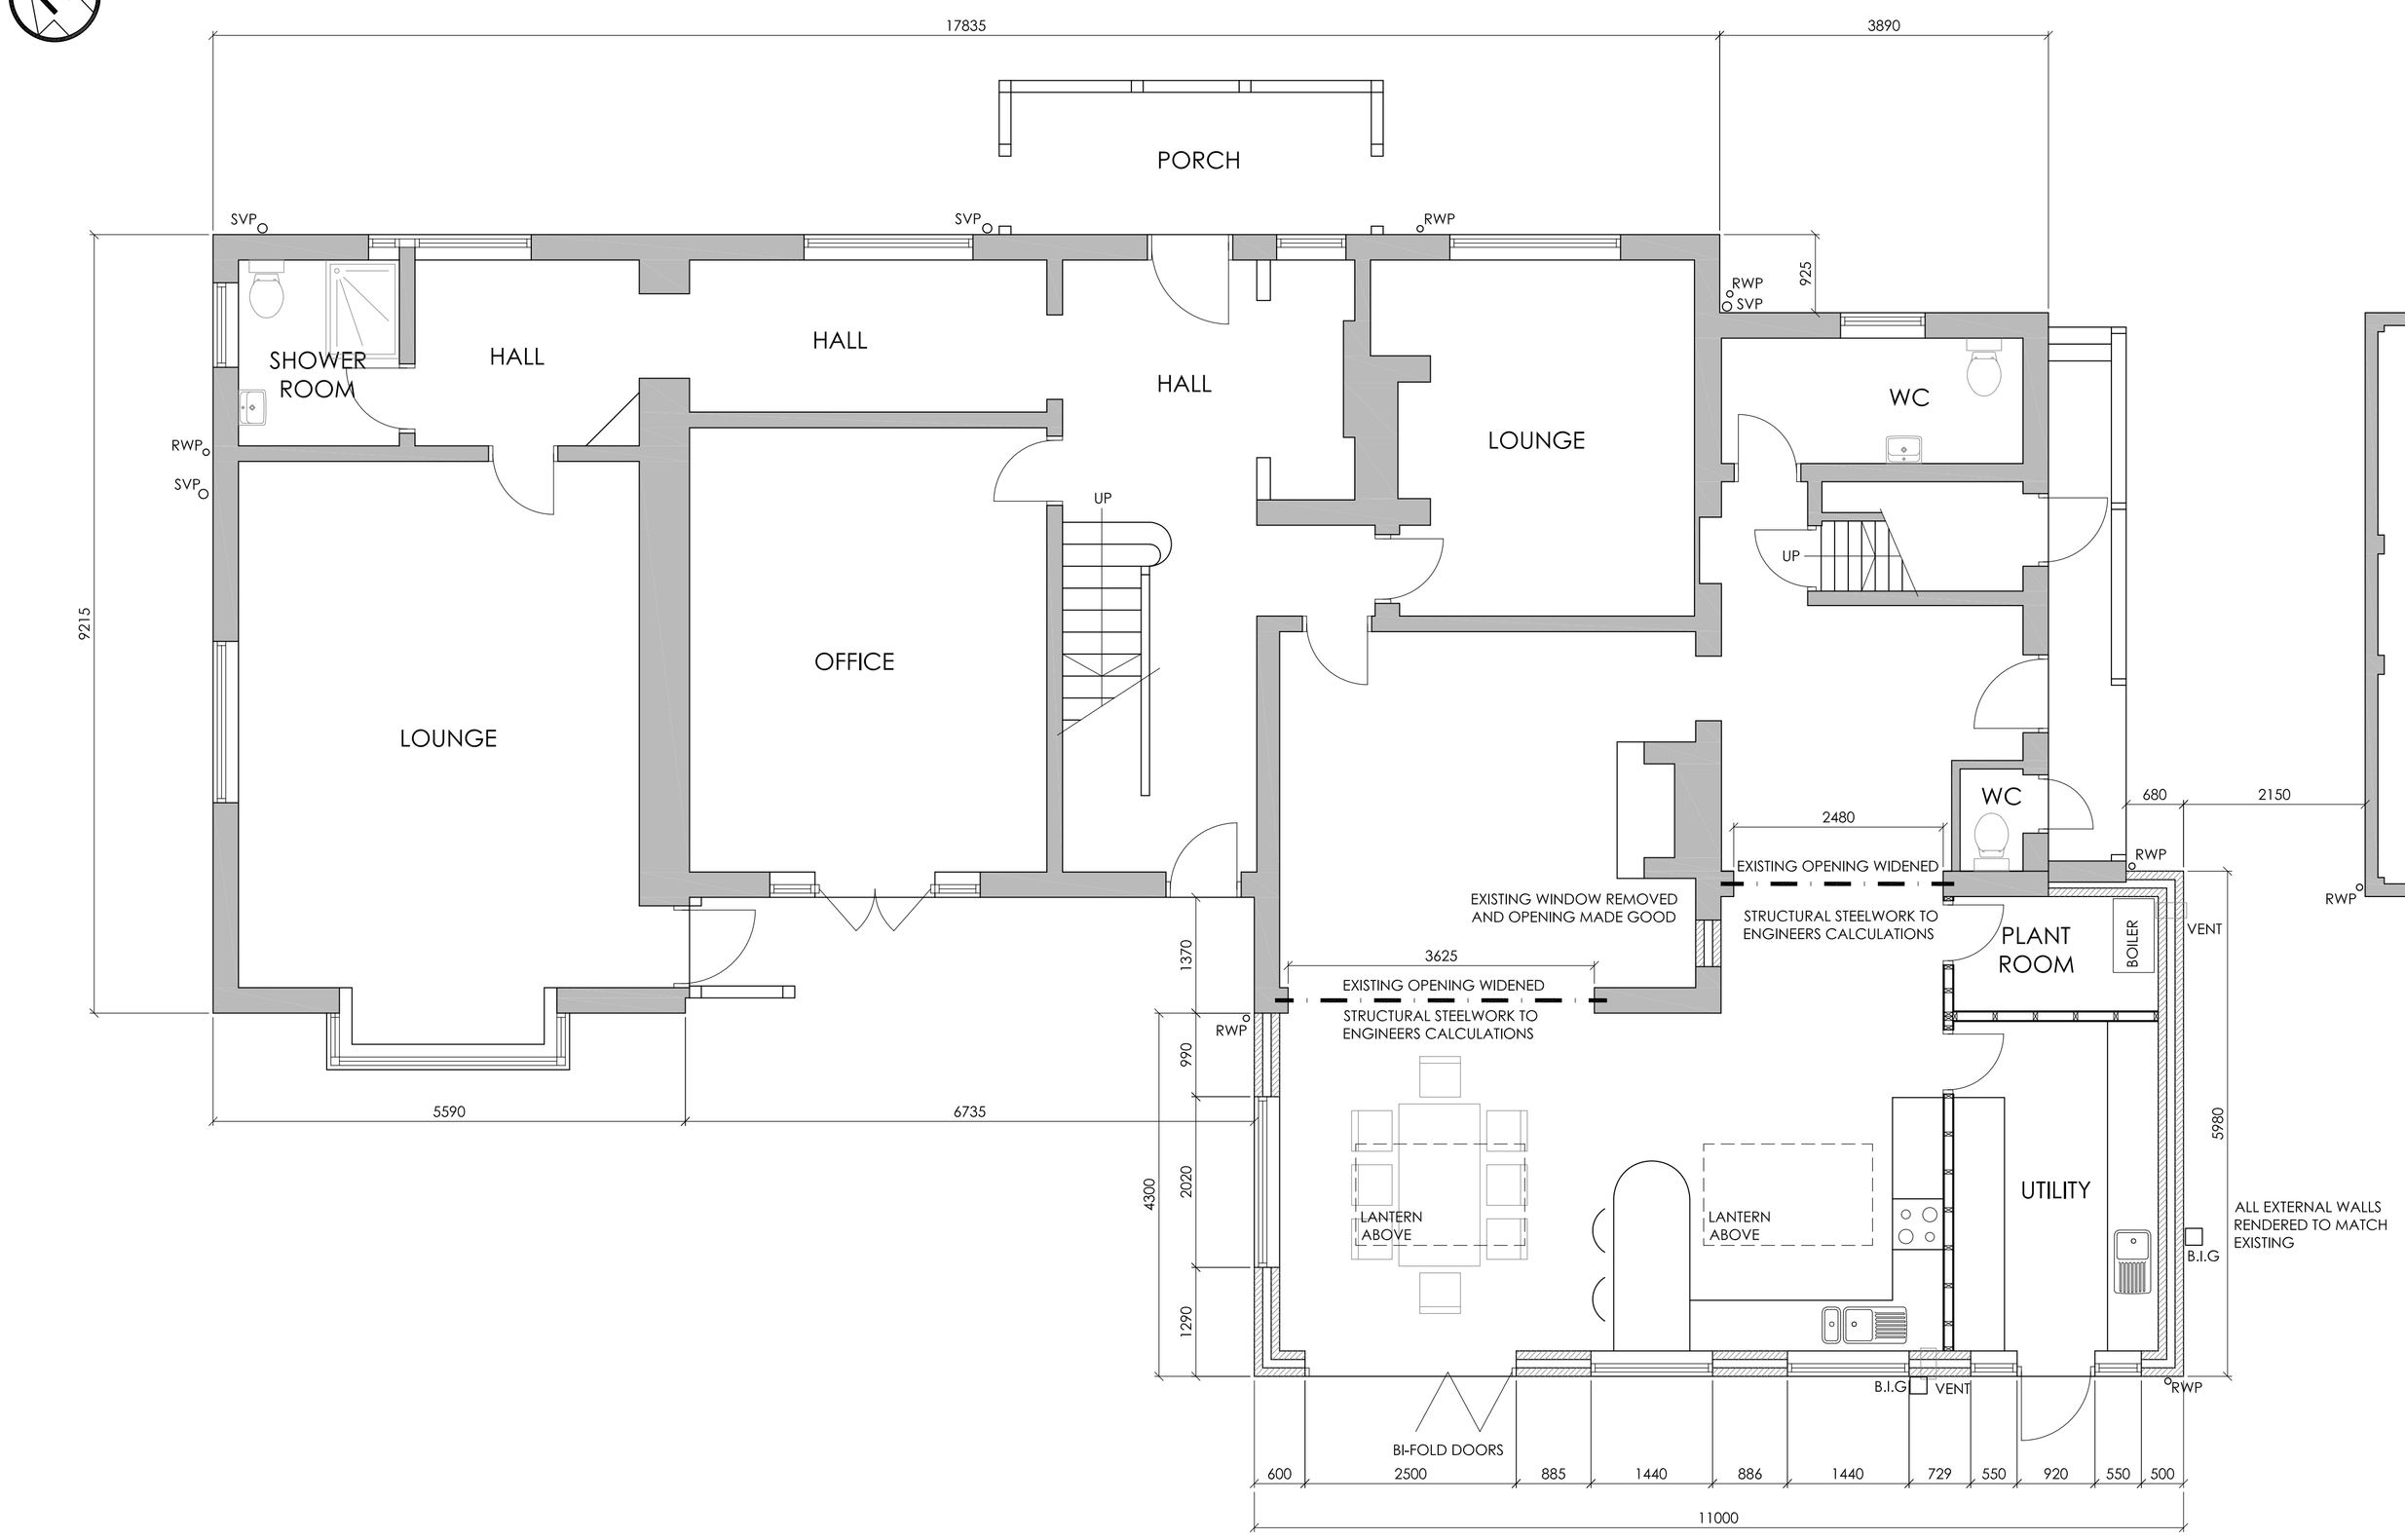

1:50

1m 0 1m 2m 3m 4m 5m

PROPOSED GROUND FLOOR PLAN

Revision	Description	Drawn	Date	Checked	Approved
-	-	-	-		

sankeyCAD
DRAUGHTING SERVICES

Project
PROPOSED SINGLE STOREY REAR EXTENSION
AT CLOVERLEY, PENTRE
CHIRK, WREXHAM, LL14 5AN

Title
PROPOSED GROUND FLOOR PLAN

Scale	Drawn	Checked	Approved
1:50 (when plotted @ A1)	SD	SD	
	Date 21.04.24	Date	Date

CAD Ref

Project number	Drawing number	Revision
202403	004	-