
Ordnance Survey, (c) Crown Copyright 2020. All rights reserved. Licence number 100022432

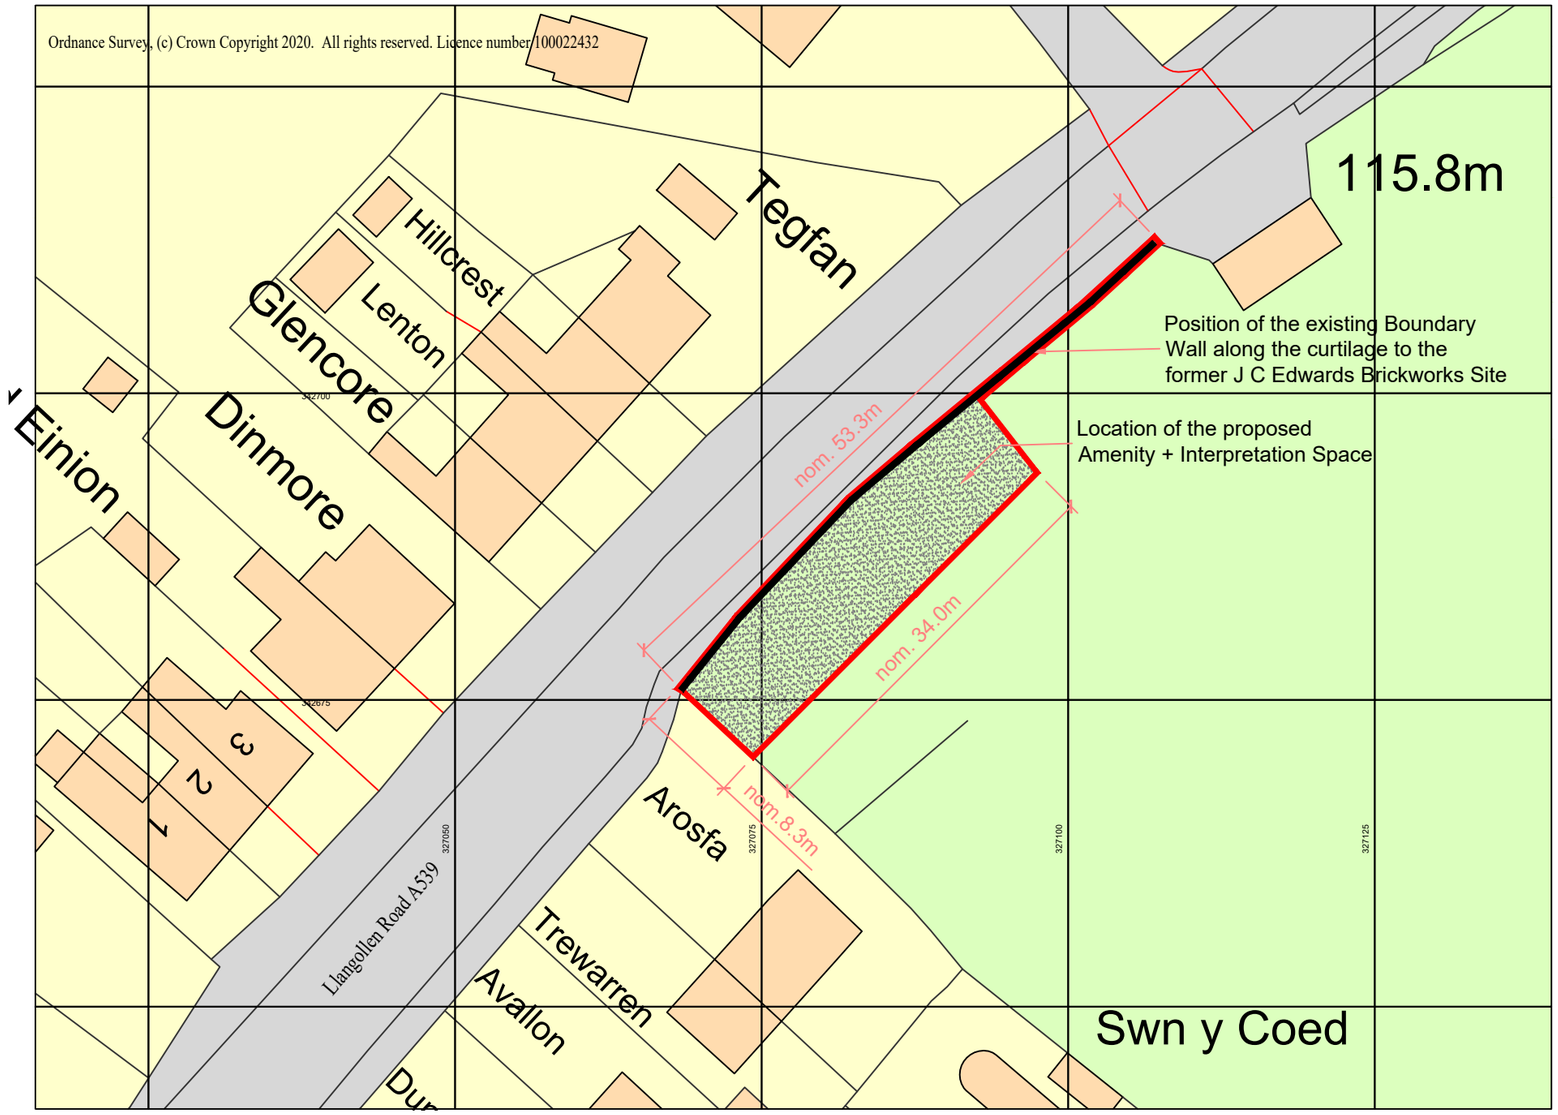

Existing 1:500 Site Plan 0m 5m 10m 20m



Existing Photograph of the wall and highway from the East




Existing Photograph of the original Gate Posts in-situ



Existing Photograph of the wall and highway from the West

N

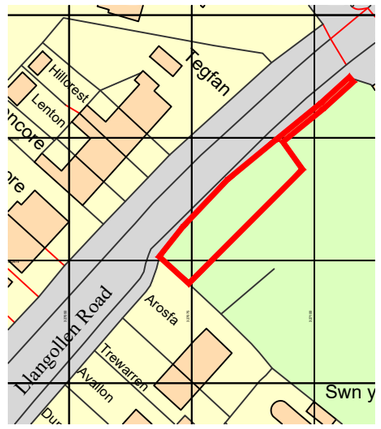

Location Plan - Scale 1:1250

Ordnance Survey, (c) Crown Copyright 2020.
All rights reserved. Licence number 100022432

KEY

Application Area

Other Land in the Ownership of the Applicant

Scale 1:1250 @ A3

0m 5m 10m 20m

Issue.	Date.	Description.	Checked.
XXXX	XX.XX.XX	XXX	XXX

PLANNING

Client.
Llangollen Rural Community Council

Project.
J C Edwards Boundary Wall Project
Llangollen Road, Trevor, DENBIGHSHIRE

Drawing Title.
Existing Site Location Plan 1:1250 + 1:500

Dwg. No.
JCEB - GRA-XX-XX-DR-A-Ex01
Project. Company. Zone. Level. Type. Role. Number.

Scale .	Drawn .	Issue. Ref.
1:1250+1:500 @A3	JGR	P 01
Date . 07.06.2024	Checked. JGR	

GERAINT ROBERTS ASSOCIATES
ARCHITECT AND HISTORIC BUILDINGS CONSULTANT
2 Maes Derw, Llanfechain, Powys, SY22 6XN
T: 07722 146949 E: geraint@grauk.com