




Preliminary Interpretation Board Layout

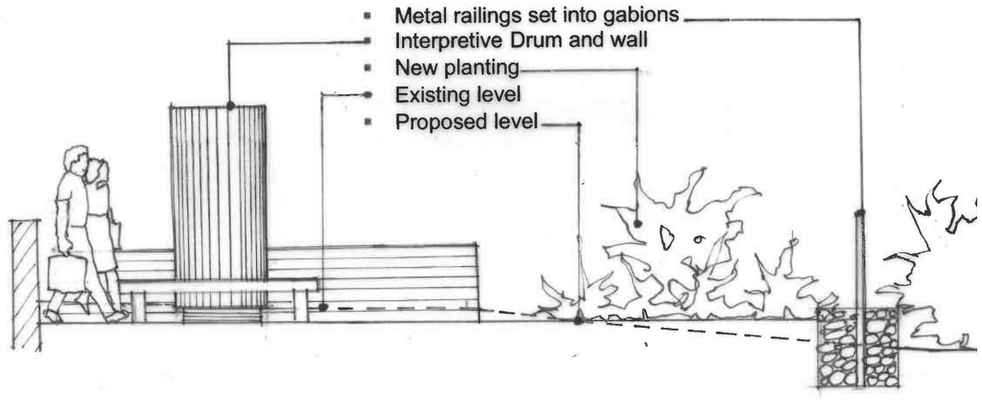

Sketch Section A - A Prepared by Lingard Farrow Styles Landscape Architects

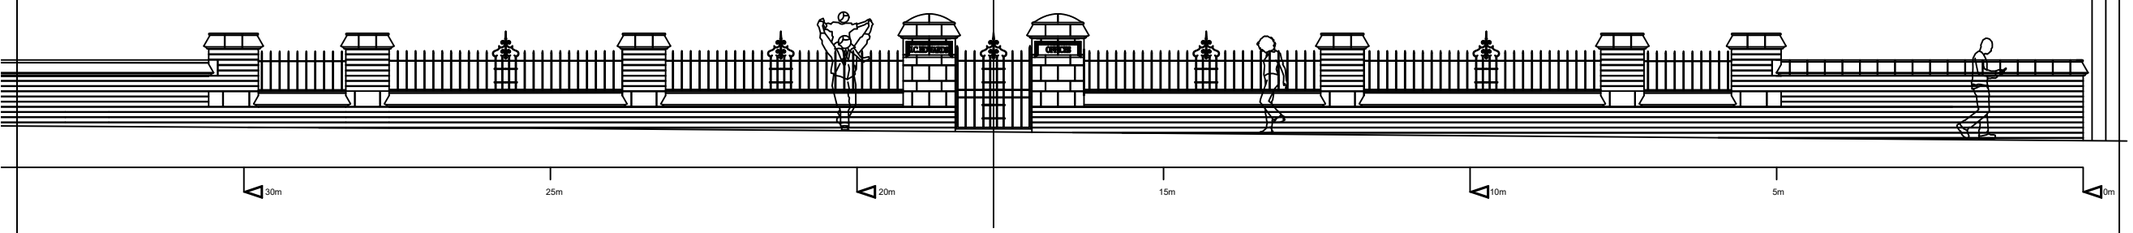


Proposed Elevation of the Wall - Scale 1:100

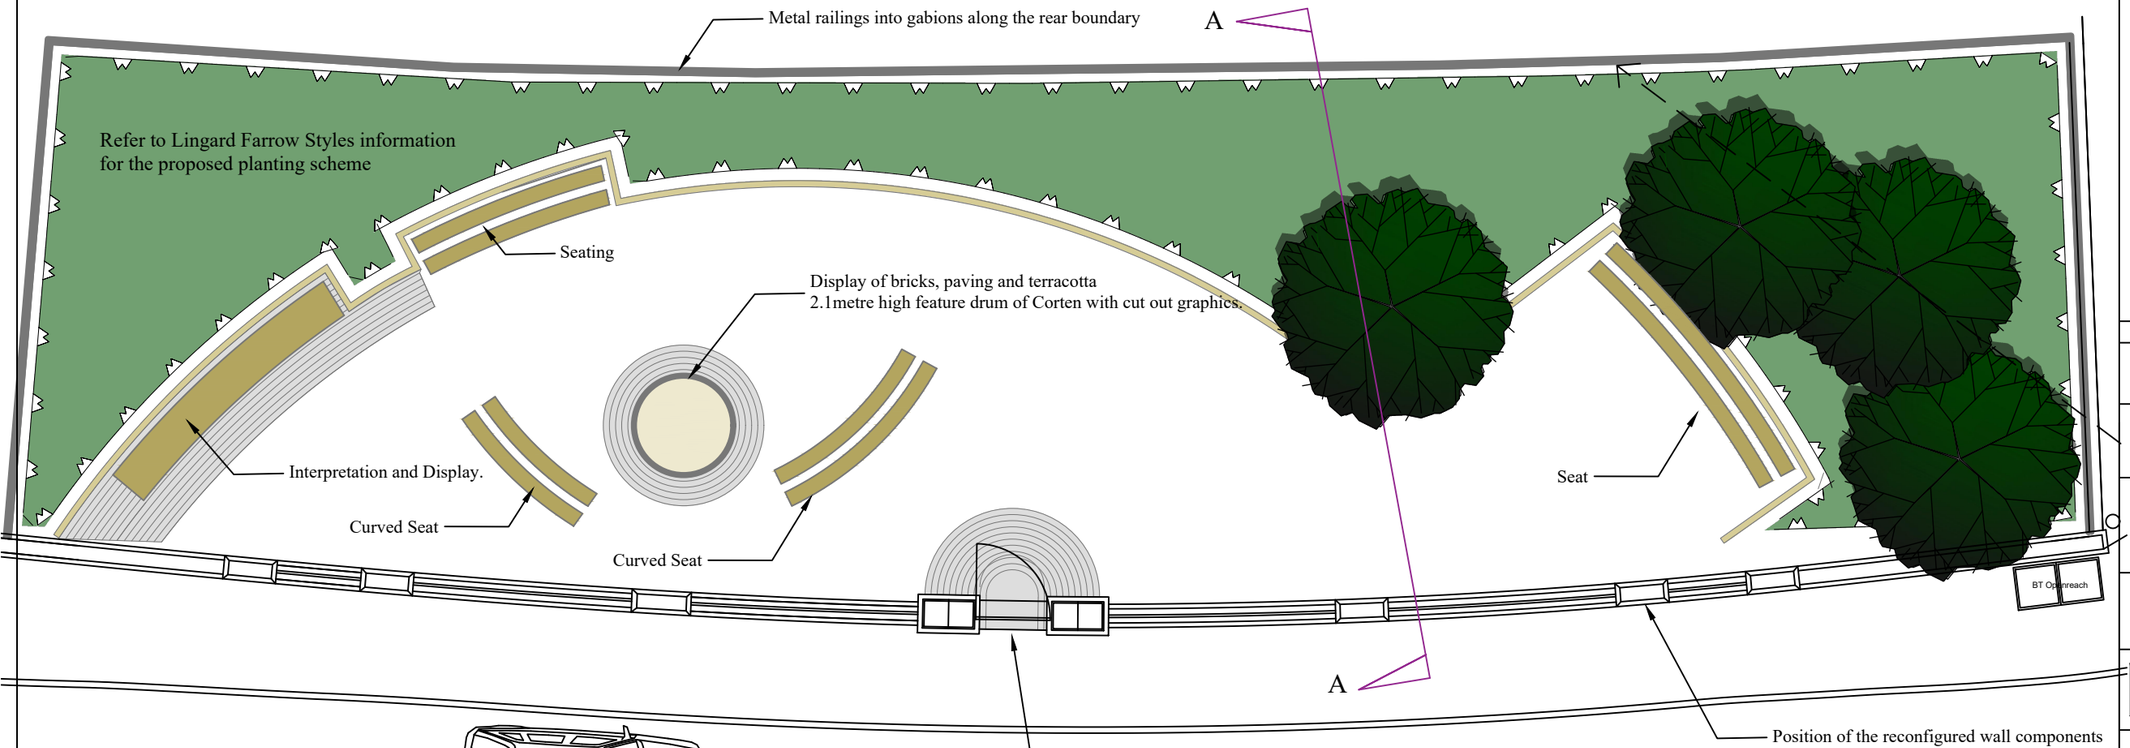

Scale +/- 1:100 @ A3



Proposed Plan of the Wall + Amenity Space - Scale 1:100

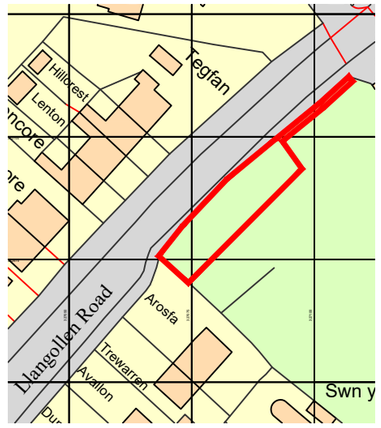

Location Plan - Scale 1:1250

Ordnance Survey, (c) Crown Copyright 2020.
All rights reserved. Licence number 100022432

Issue.	Date.	Description.	Checked.
--	----	-----	--

PLANNING

Client.
Llangollen Rural Community Council

Project.
J C Edwards Boundary Wall Feasibility Study
Llangollen Road, Trevor, DENBIGHSHIRE

Drawing Title.
Composite Plan (Part) and Elevations
Including the Amenity + Interpretation Space

Dwg. No.
JCEB - GRA-XX-XX-DR-A-Pr03
Project. Company. Zone. Level. Type. Role. Number.

Scale .	Drawn .	Issue. Ref.
1:100 @A3	JGR	P 01
Date . 07.06.2024	Checked. JGR	

GERAINT ROBERTS ASSOCIATES
ARCHITECT AND HISTORIC BUILDINGS CONSULTANT
2 Maes Derw, Llanfechain, Powys, SY22 6XN
T: 07722 146949 E: geraint@grauk.com