
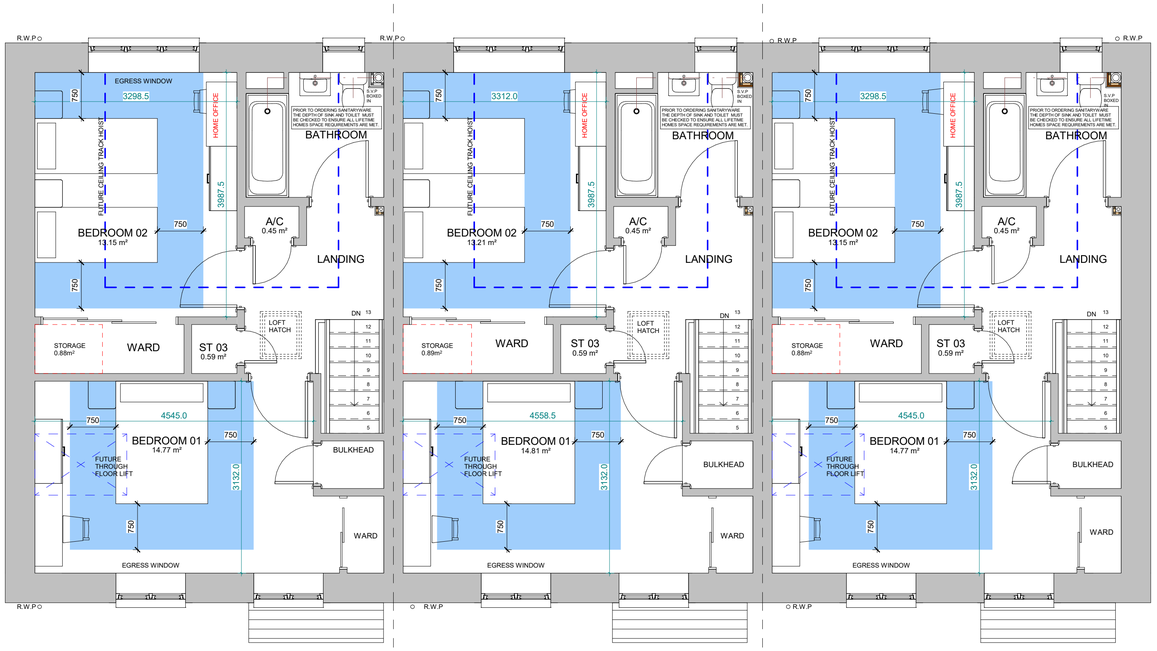


First Floor Plan

1 : 50

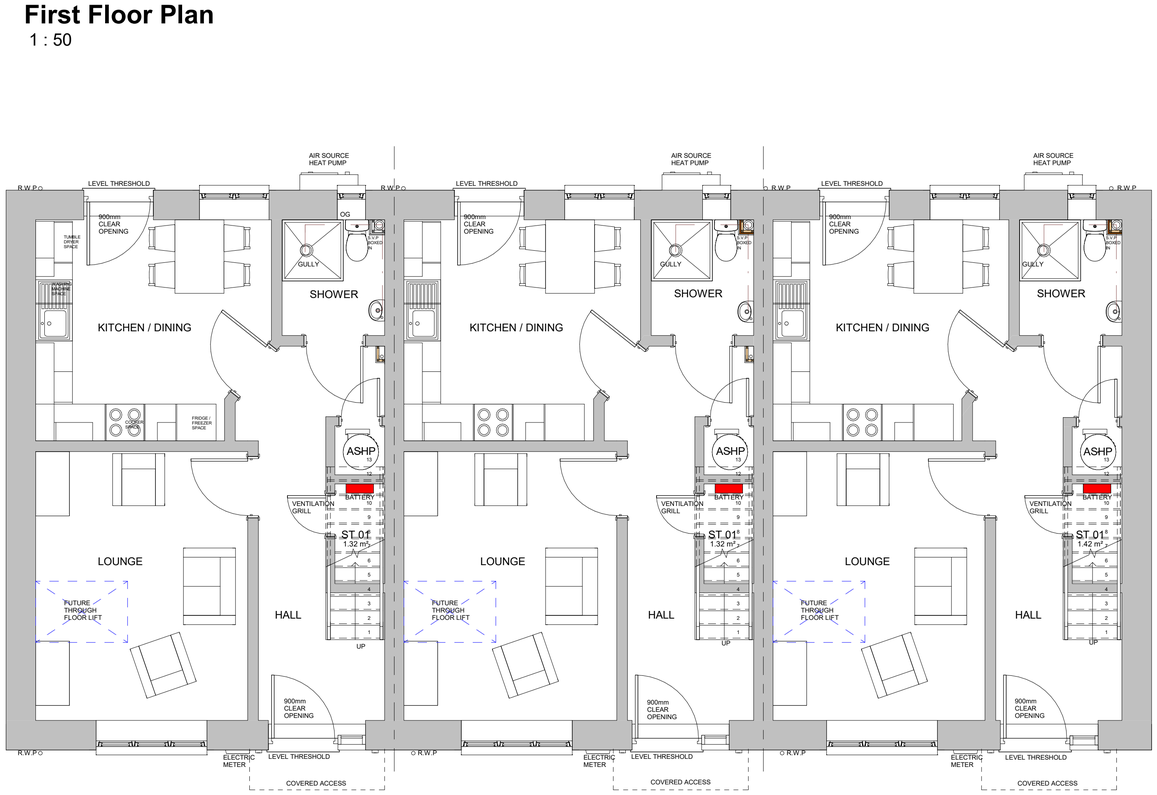

Ground Floor Plan

1 : 50


0 1 2 3 4 5

GRAPHIC SCALE: 1:50



Front Elevation

1 : 100

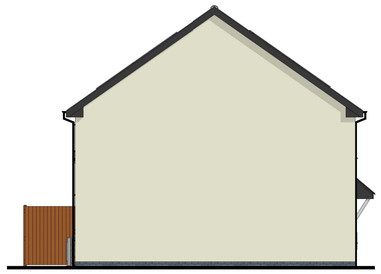


Side Elevation

1 : 100

Rear Elevation

1 : 100

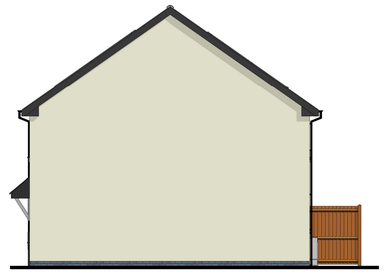

End Elevation

1 : 100

0 1 2 3 4 5 10

GRAPHIC SCALE: 1:100

NOTES:

ALL DIMENSIONS TO BE CHECKED AND CONFIRMED ON SITE PRIOR TO ANY WORKS OR FABRICATION.

DO NOT SCALE OFF THIS DRAWING.

ANY ERRORS, OMISSIONS OR DISCREPANCIES ARE TO BE BROUGHT TO THE ATTENTION OF MUNRO ASSOCIATES IMMEDIATELY.

Ground Floor Area	= 46.33m²
First Floor Area	= 46.33m²
Total Floor Area	**= 92.66m²**

Rev	Date	Description	By

DRAWING STATUS

DRAFT

munro associates

UNIT 29, THE RURAL ENTERPRISE CENTRE, STAFFORD DRIVE, BATTLEFIELD ENTERPRISE PARK, SHREWSBURY, SY1 3FE.

T: 01743 341438 **E:** design@munro-associates.com

CLIENT

Clwyd Alyn

PROJECT

Residential Development
The Works,
Acrefair,
LL14 3HW

SCALE (@ A1)	DATE
As indicated	April 2023
	DRAWN BY: KML

DRAWING TITLE

PROPOSED FLOOR PLANS & ELEVATIONS (HOUSE TYPE D6)

PROJECT NUMBER	DRAWING NUMBER	REV
21.231	P246	

© THE CONTENTS OF THIS DRAWING ARE THE COPYRIGHT OF MUNRO ASSOCIATES. IT MUST NOT BE REPRODUCED NOR AMENDED BY A THIRD PARTY WITHOUT OUR WRITTEN PERMISSION.

Munro Associates (Architectural Services) Limited
Registered Office: Unit 29 The Rural Enterprise Centre, Stafford Drive, Battlefield Enterprise Park, Shrewsbury, Shropshire, SY1 3FE.

Registered in England and Wales

Registration No. 08117820 Vat No. 650 8829 15