


Front Elevation
1 : 100



Side Elevation
1 : 100




Rear Elevation
1 : 100

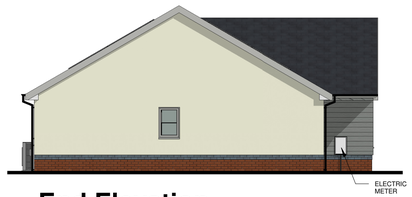

End Elevation
1 : 100

0 1 2 3 4 5 10
GRAPHIC SCALE: 1:100

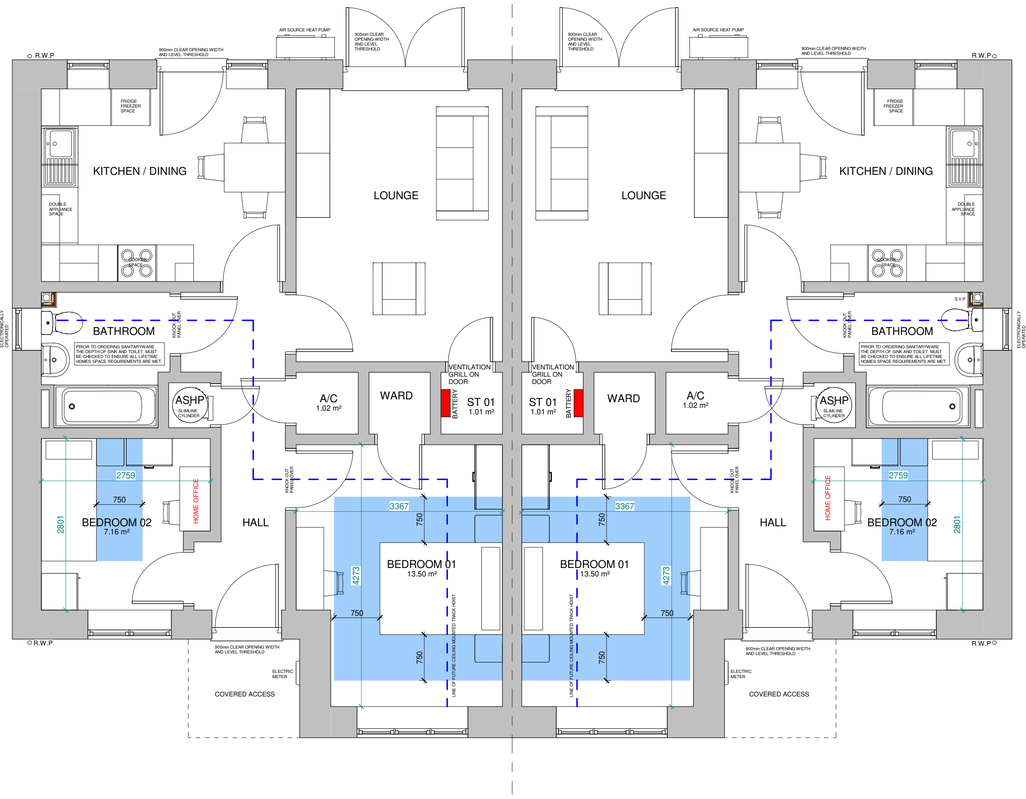

Ground Floor Plan
1 : 50

0 1 2 3 4 5
GRAPHIC SCALE: 1:50

Total Floor Area (Per Dwelling) = 68.44m²

NOTES:

ALL DIMENSIONS TO BE CHECKED AND CONFIRMED ON SITE PRIOR TO ANY WORKS OR FABRICATION.

DO NOT SCALE OFF THIS DRAWING.

ANY ERRORS, OMISSIONS OR DISCREPANCIES ARE TO BE BROUGHT TO THE ATTENTION OF MUNRO ASSOCIATES IMMEDIATELY.

Rev	Date	Description	By
B	June 23	Alterations as requested by Client and Welsh Government Feedback	KL
A	Oct 22	Alterations following discussions with Client	KL

DRAWING STATUS
DRAFT

munro associates

UNIT 29, THE RURAL ENTERPRISE CENTRE, STAFFORD DRIVE, BATTLEFIELD ENTERPRISE PARK, SHREWSBURY. SY1 3FE.
T: 01743 341438 **E:** design@munro-associates.com

CLIENT
ClwydAlyn

PROJECT
Residential Development
The Works,
Acrefair,
LL14 3HW

SCALE (@ A1)
As indicated

DATE
April 2023

DRAWN BY
KML

DRAWING TITLE
PROPOSED FLOOR PLAN & ELEVATIONS (BUNGALOW TYPE B1)

PROJECT NUMBER	DRAWING NUMBER	REV
21.231	P221	B

© THE CONTENTS OF THIS DRAWING ARE THE COPYRIGHT OF MUNRO ASSOCIATES. IT MUST NOT BE REPRODUCED NOR AMENDED BY A THIRD PARTY WITHOUT OUR WRITTEN PERMISSION.

Munro Associates (Architectural Services) Limited
Registered Office: Unit 29 The Rural Enterprise Centre, Stafford Drive, Battlefield Enterprise Park, Shrewsbury, Shropshire, SY1 3FE.

Registered in England and Wales

Registration No. 08117820 Vat No. 650 8829 15