


PROPOSED 2 STOREY EXTENSION AT 7 THE RIDGEWAY, MARCHWIEL, WREXHAM, LL13 0SB FOR MR J OGDEN

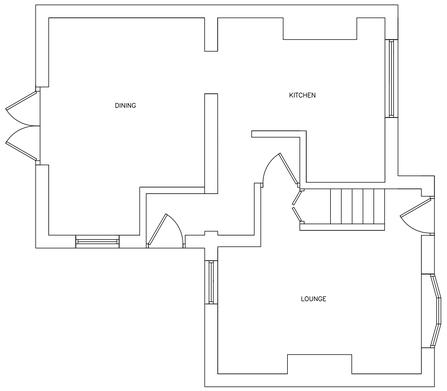


EXISTING GROUND FLOOR PLAN

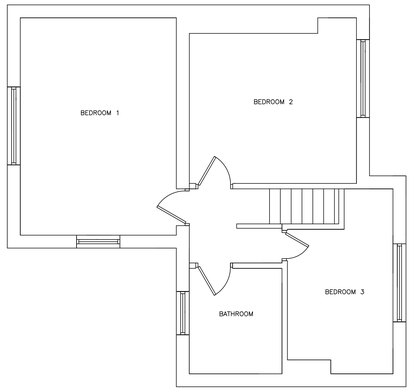

EXISTING FIRST FLOOR PLAN

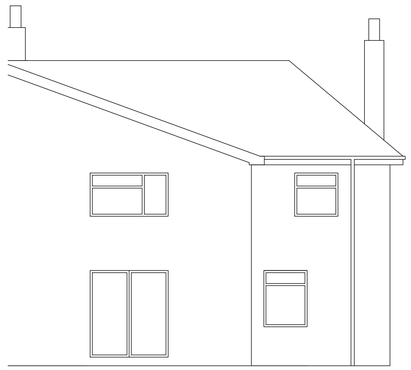


EXISTING REAR ELEVATION

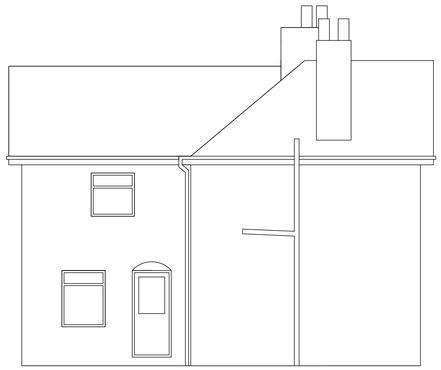

EXISTING SIDE ELEVATION



EXISTING FRONT ELEVATION

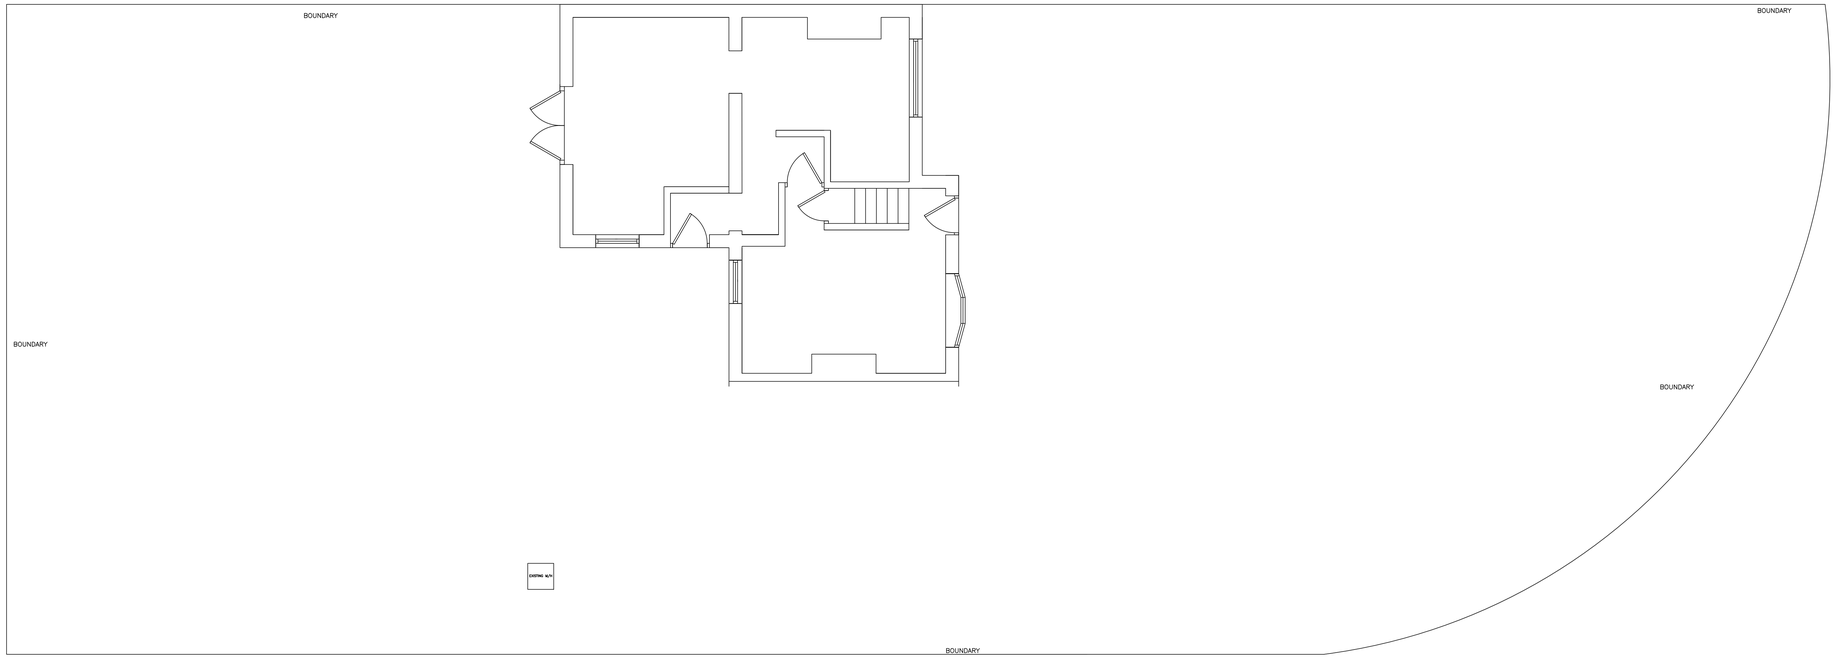

EXISTING SITE PLAN

G Roberts Design
Mbl: 07724388329
Email: garethroberts08@gmail.com

Project Name: Mr Jake Ogden
Project Number: BDS001015

DATE: 15.09.2024 | SIGN: G Roberts

SCALE: 1:50 @ A0 | DRAWING NUMBER

NOTE: Plan and Elevation as Existing

01