


SOUTH ELEVATION

SCALE: 1 : 100

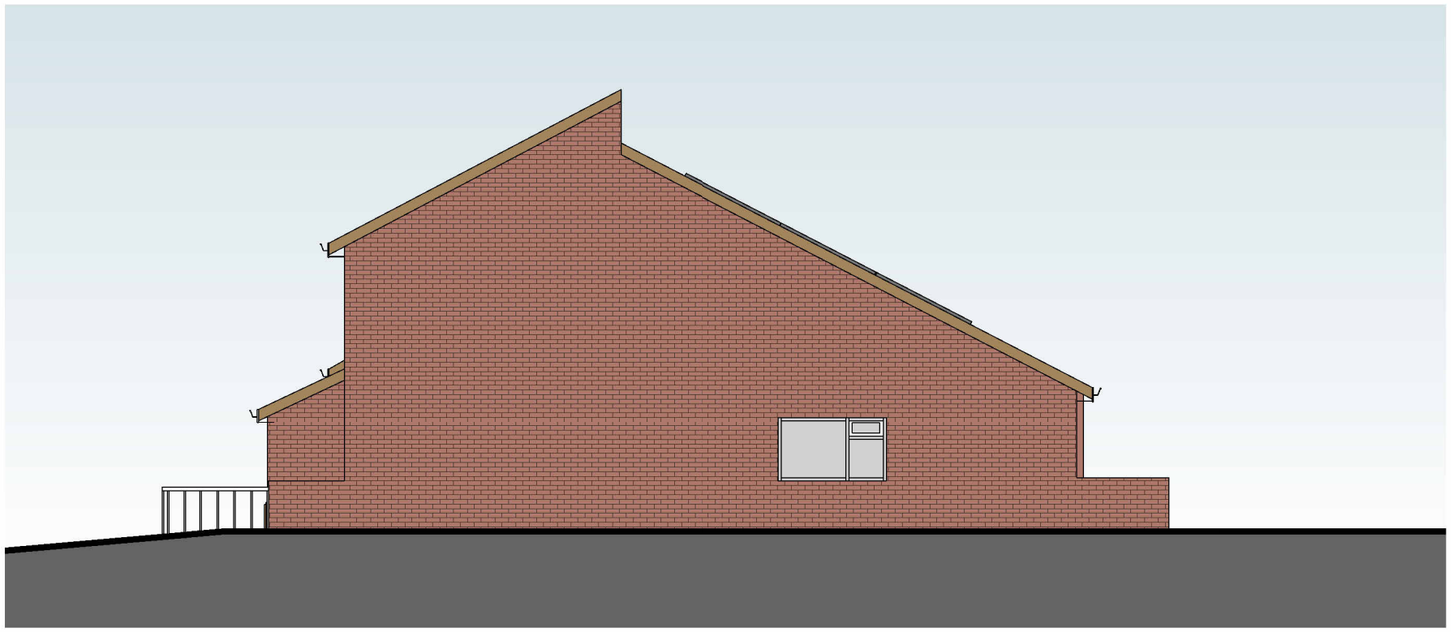

WEST ELEVATION

SCALE: 1 : 100

PRINTED: 19/09/2024 10:16:36

REV:	DESCRIPTION:	DATE:	BY:	CHK:
P1	FOR CLIENT APPROVAL	13/03/2023	MM	DP
P2	PLANNING	20/11/2023	TJ	DP
P3	PV'S ADDED	19/09/2024	ME	DP

0 1 2 3 4 m

1:100 @ A3

saer architects

www.saer.wales | 01492 472478 | studio@saer.wales

THIS DRAWING IS COPYRIGHT OF SAER ARCHITECTS LIMITED. CHECK ALL DIMENSIONS ON SITE. DISCREPANCIES TO BE NOTIFIED TO ARCHITECT. ELEMENTS OF STRUCTURE SHOWN ARE INDICATIVE AND FOR GUIDANCE. FINAL DESIGN TO STRUCTURAL ENGINEERS DETAILS AND SPECIFICATION.

PROJECT:
SYLVESTER COURT, WREXHAM

CLIENT:
WALES & WEST HOUSING

DRAWING TITLE:
PROPOSED ELEVATIONS 1

PURPOSE OF ISSUE:	STATUS:
PLANNING	S3
DRAWING No:	PROJECT No:
SCR-SAL-A1-ZZ-DR-A-0014	P1165
SCALE:	REVISION:
1 : 100@A3	P3