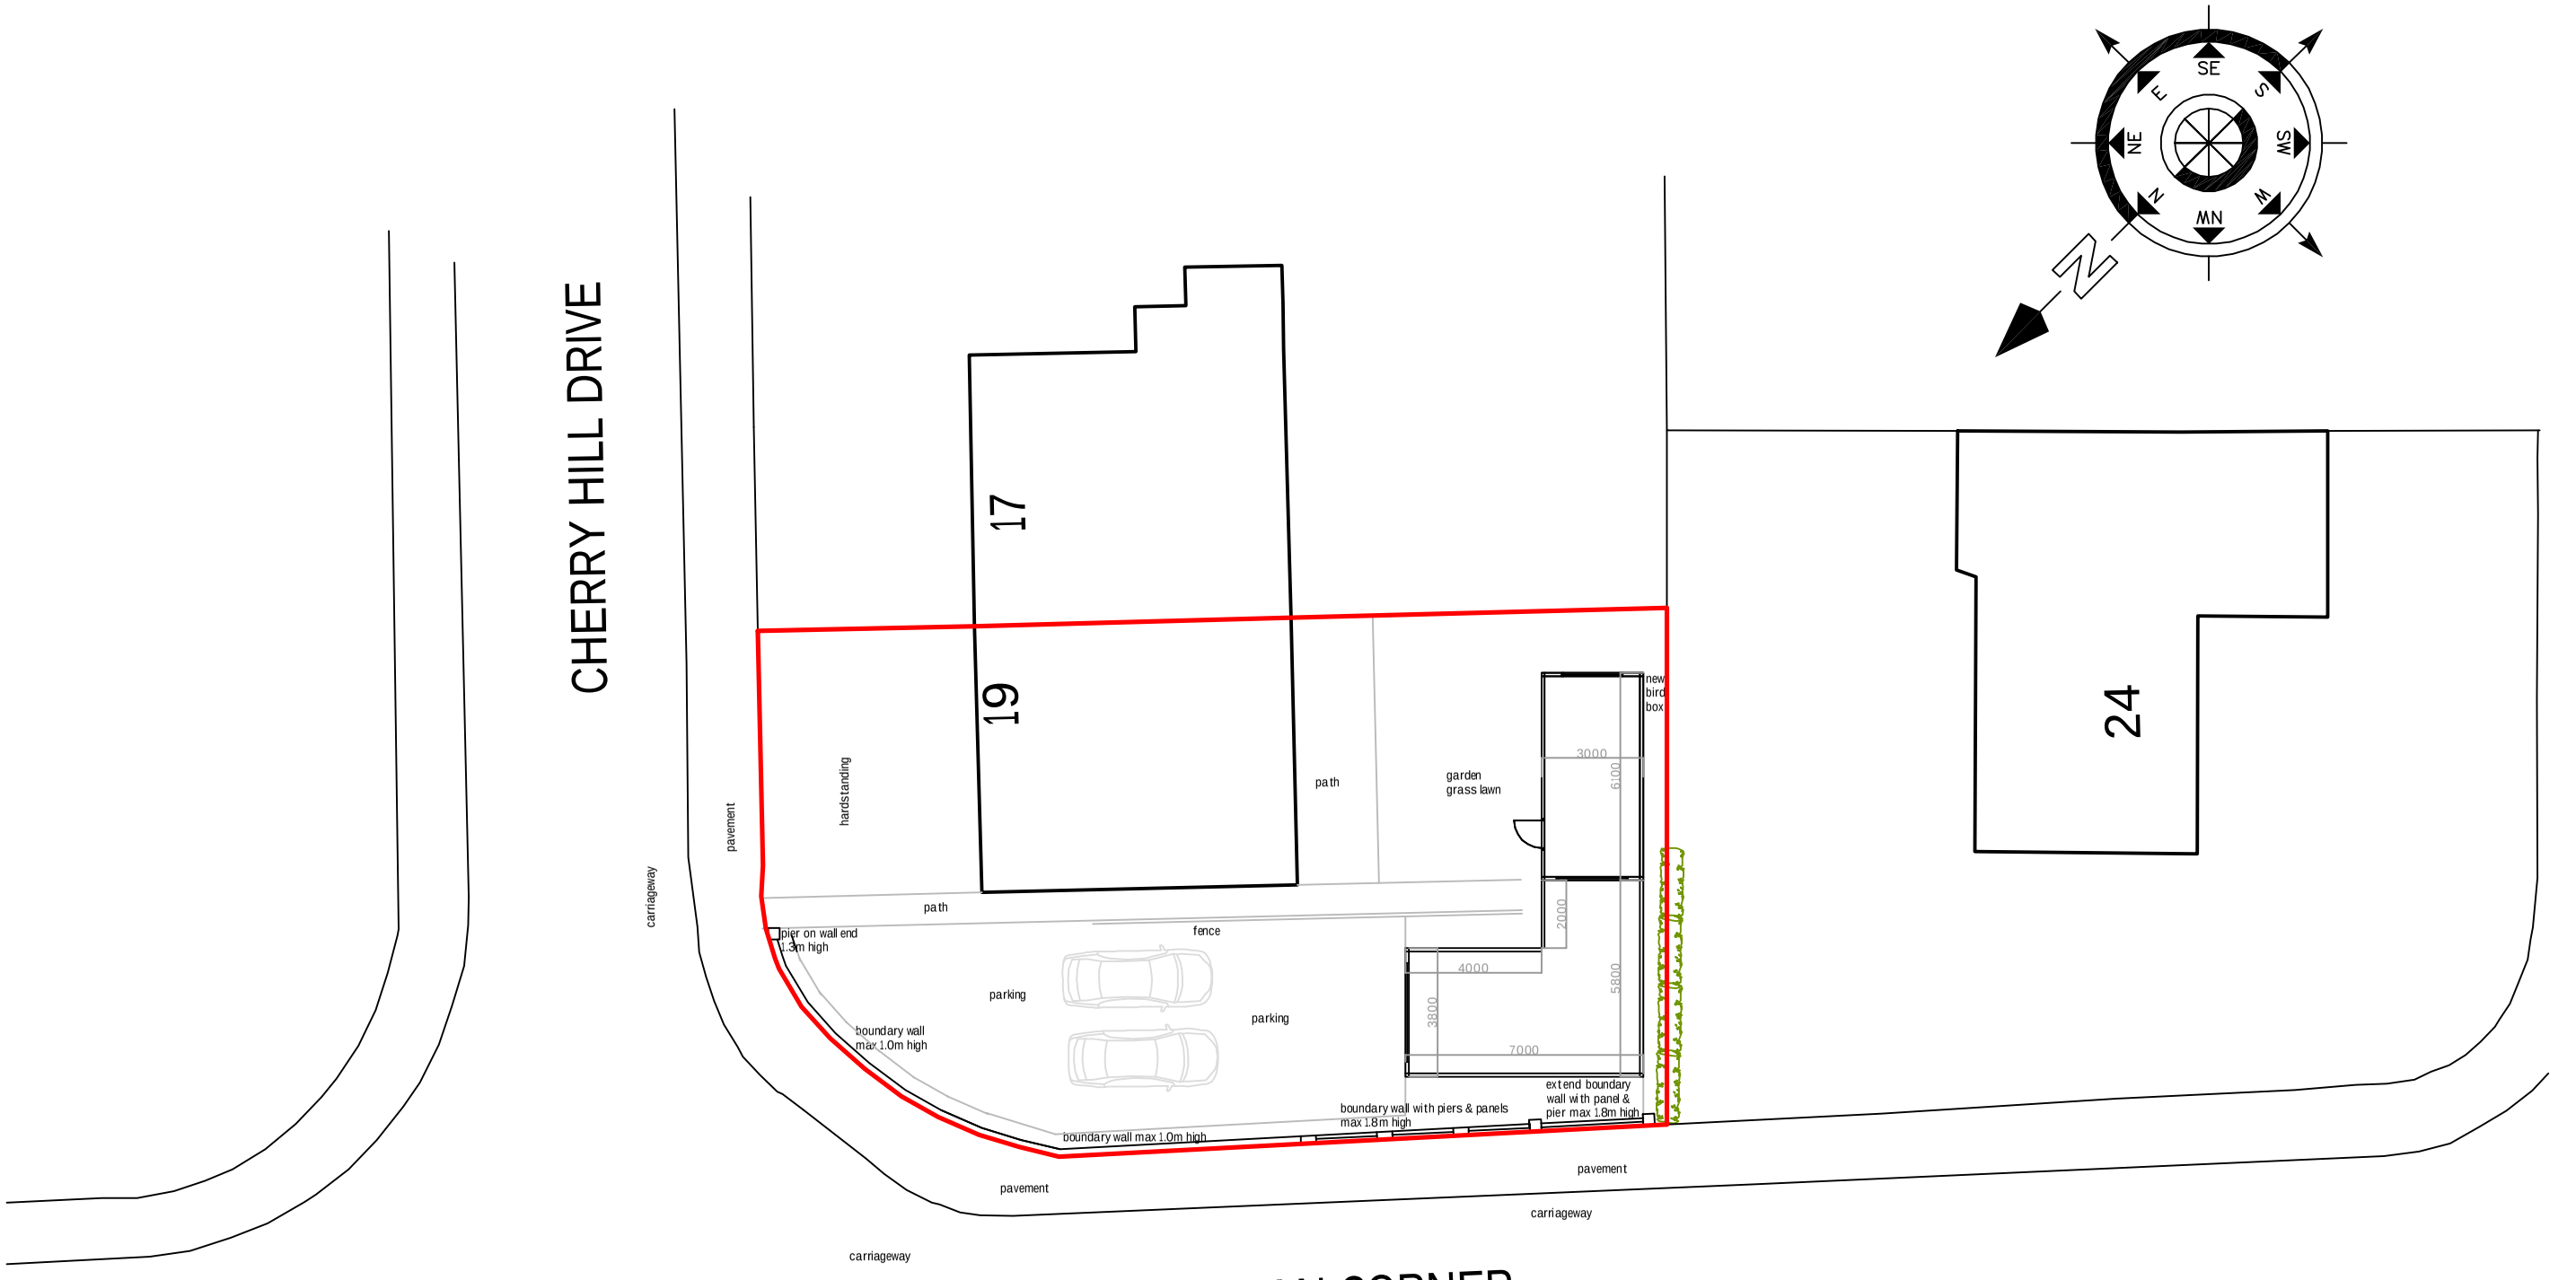


PL03b PROPOSED SITE PLAN,
Scale 1:200 @ A3 15/07/2024
rev a - red line added 24/07/2024
rev b - details of existing boundary wall added 17/09/2024