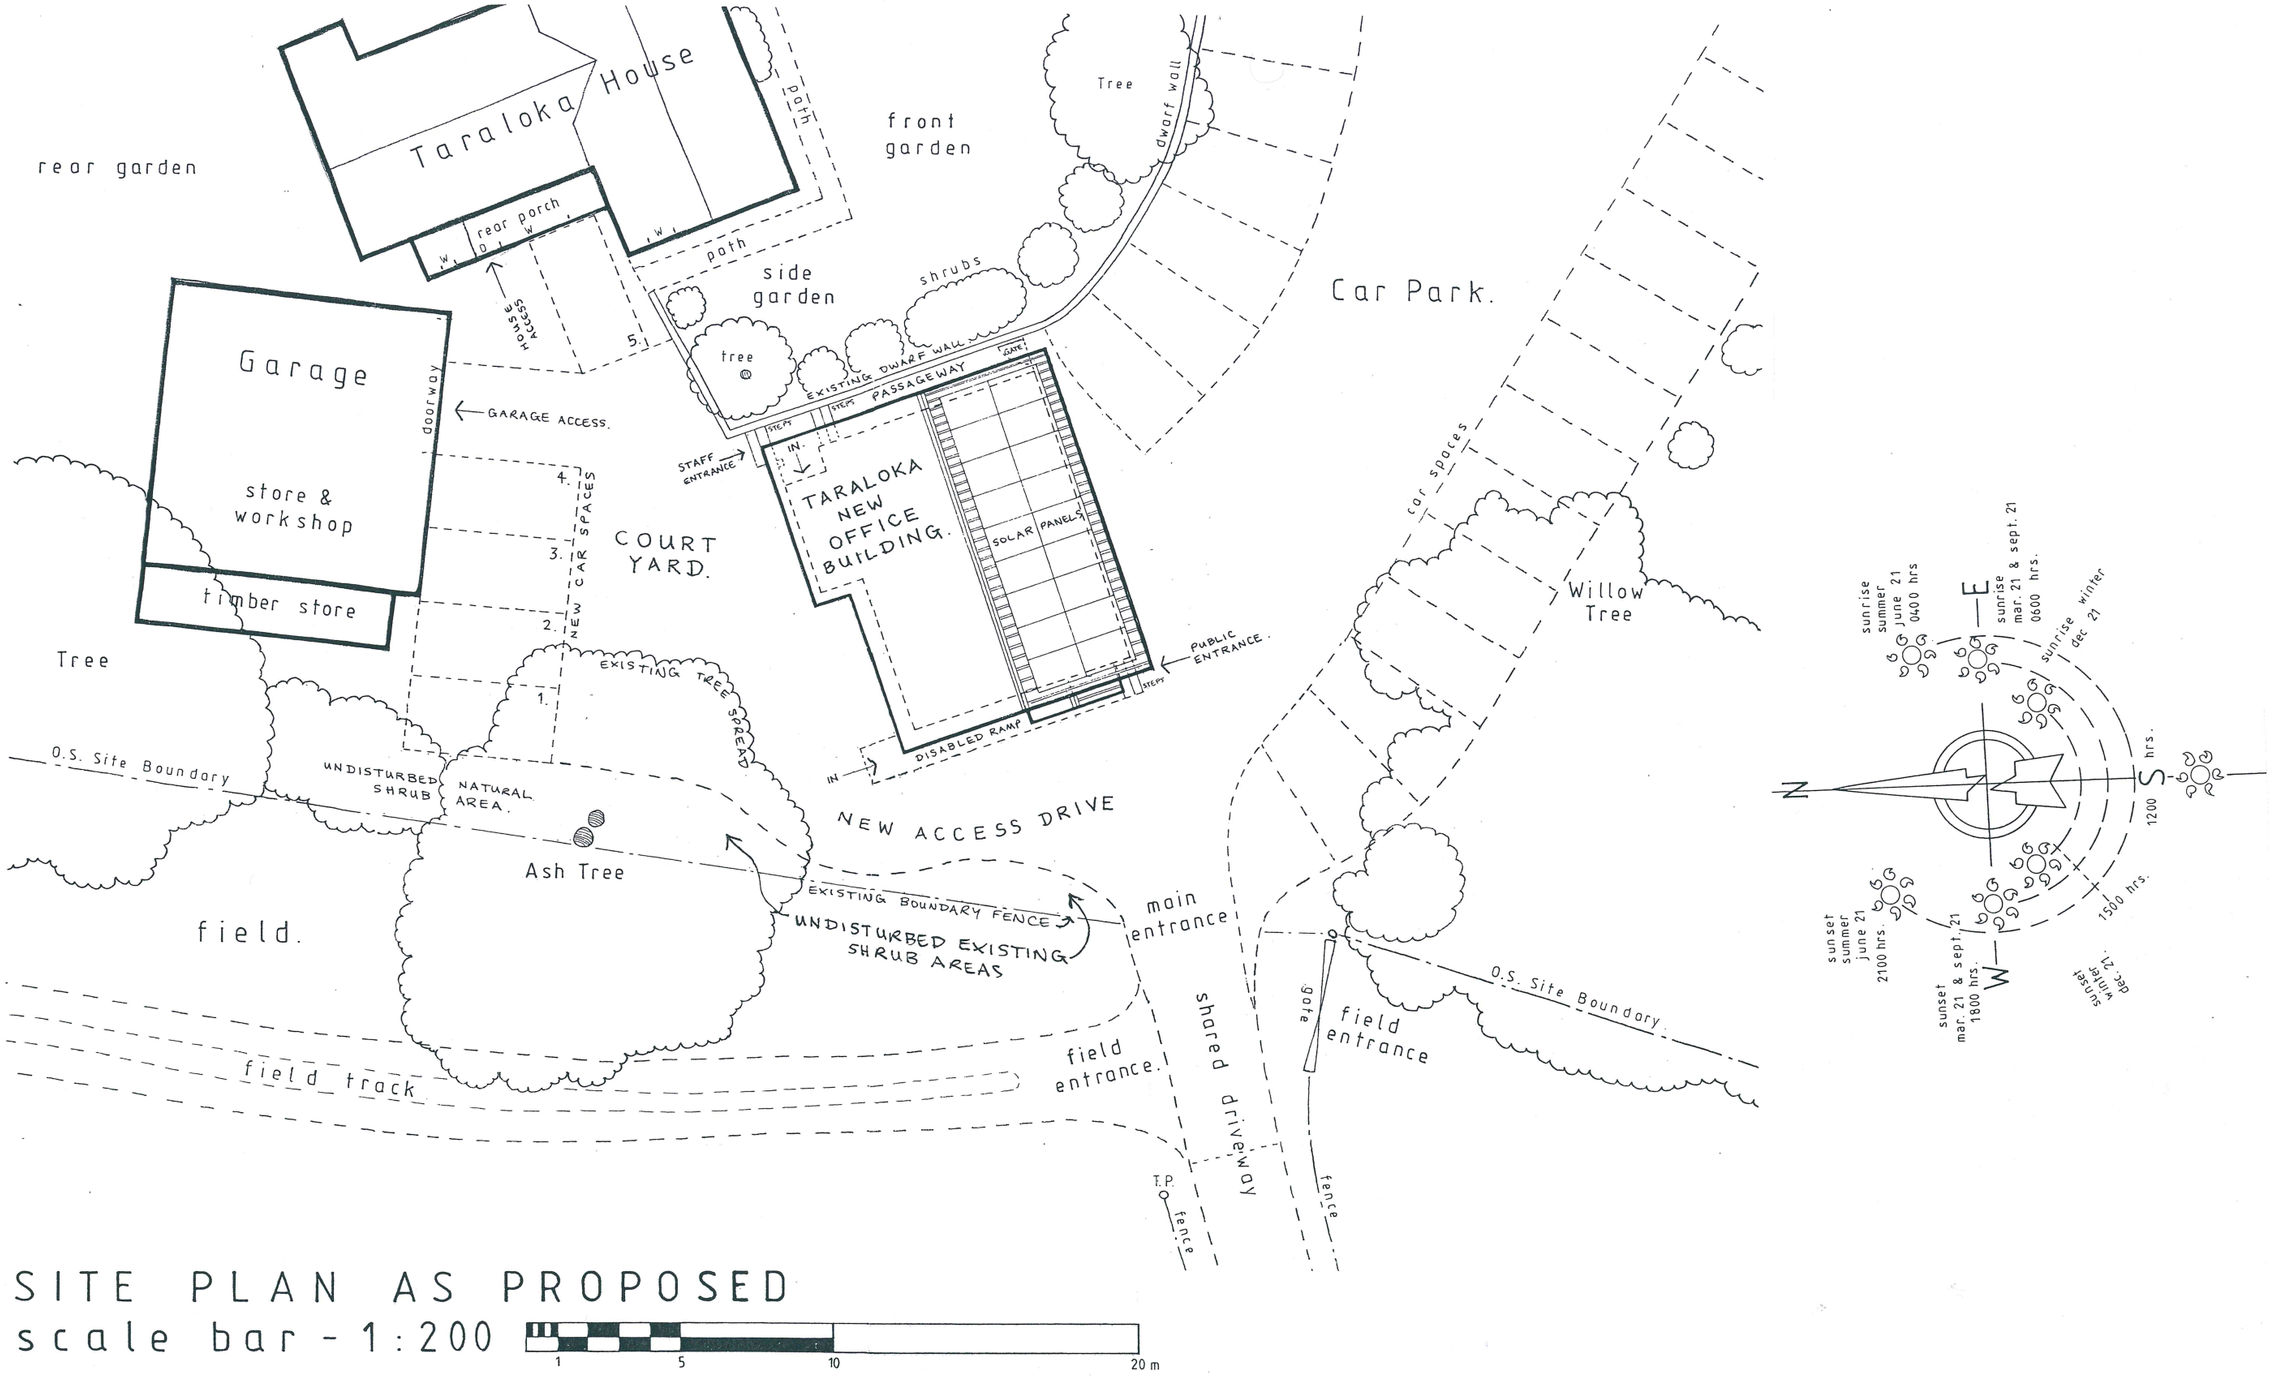


SITE PLAN AS PROPOSED

scale bar - 1:200

1 5 10 20 m

This drawing is the property of 'Axis Architectural Services Ltd'. Copyright is reserved by them and the drawing issued on the condition that it is not copied, reproduced, retained or disclosed to any unauthorised person either wholly or in part without the written consent of 'Axis Architectural Services Ltd'. Please do not scale from this drawing.

Axis Architectural Services Ltd.

mobile: 07790 506633 email: timjones@post.com

Location: **'Taraloka Buddhist Retreat Centre for Women' Bettisfield, Near Whitchurch, Wrexham, SY13 2LD.**
Job/Project: **Proposed Office Building.** Client: **'Taraloka'.**
Drawing Title: **Site Block Plan as Proposed.** Scale: **1:200 (A.3.)**
Drawing №: **TA-03** Revision: **'A'** Drawn by: **T.M.J.** Date: **Mar. 2024.**