

Architects Copyright ©

15 YEW TREE COURT, GRESFORD.

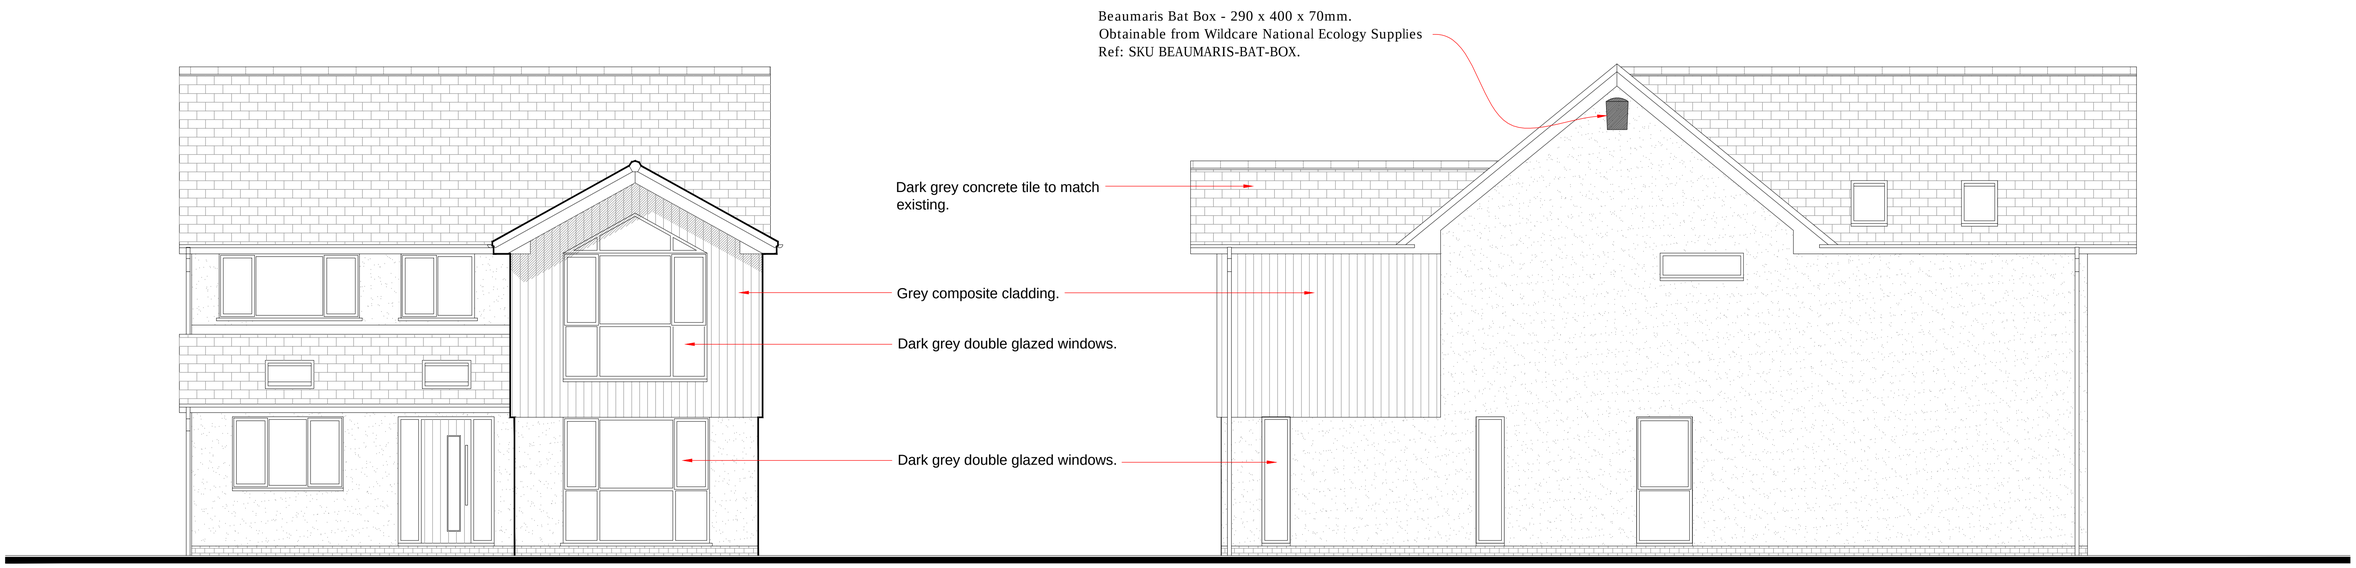

Proposed Front Elevation
1:100

Proposed Side Elevation
1:100

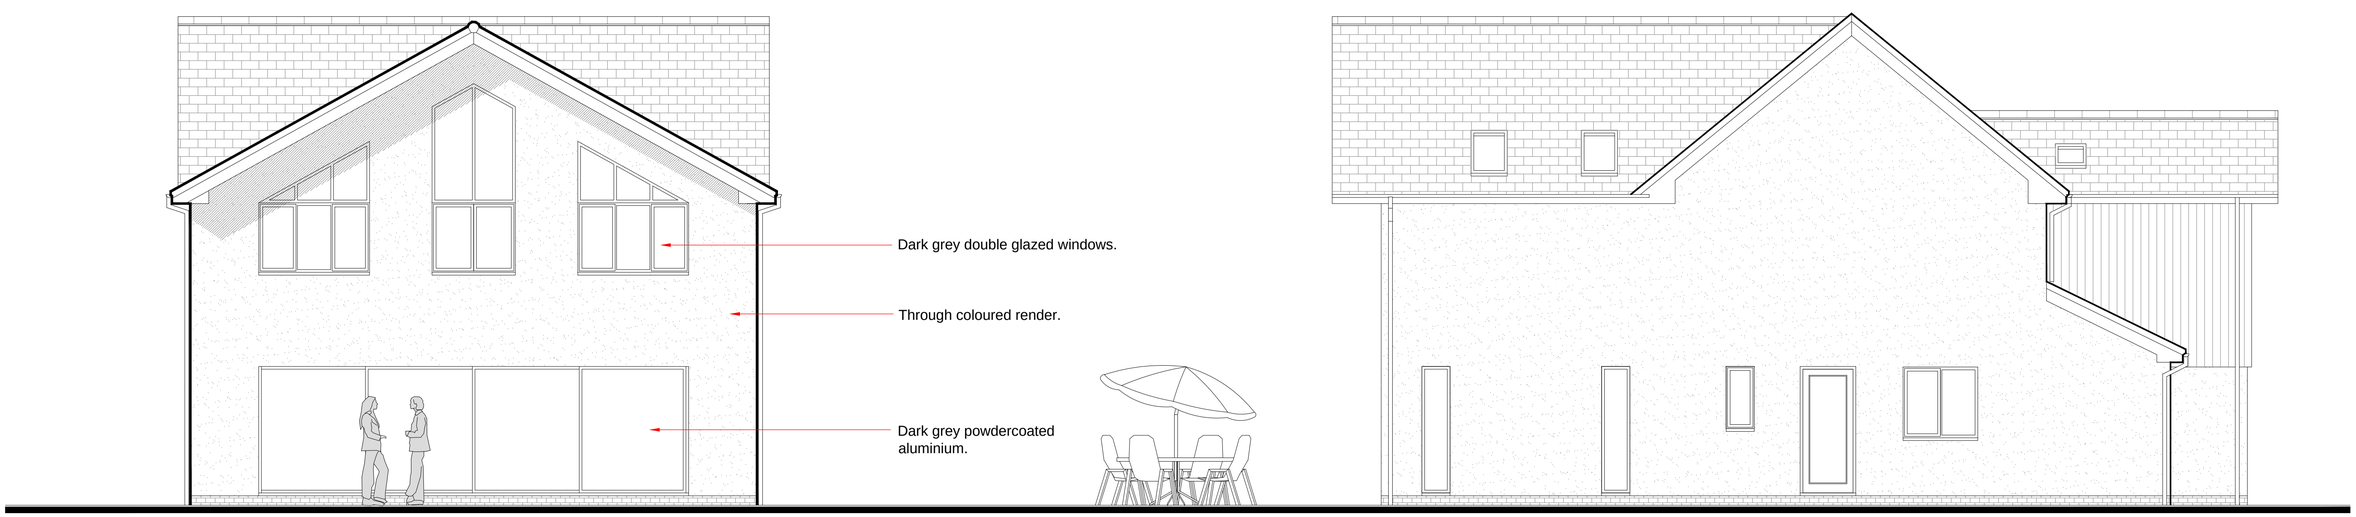

Proposed Rear Elevation
1:100

Proposed Side Elevation
1:100

cad
CULLIS•ARCHITECTURAL•DESIGN
partner LABC
25 Sunningdale Close
Wrexham
North Wales
LL13 9QU
T 01978 264376
M 07791 480768
E ajones540@btinternet.com

Client: Mr & Mrs Postle.

Drawing Title: Proposed Elevations.

Job Title: Proposed Alterations to 15 Yew Tree Court, Gresford, Wrexham.

Date:	Scale:	Rev:	Dwg No:
Sept 2024	1:50 at A1		PD301/04