

15 YEW TREE COURT, GRESFORD.

Architects Copyright ©

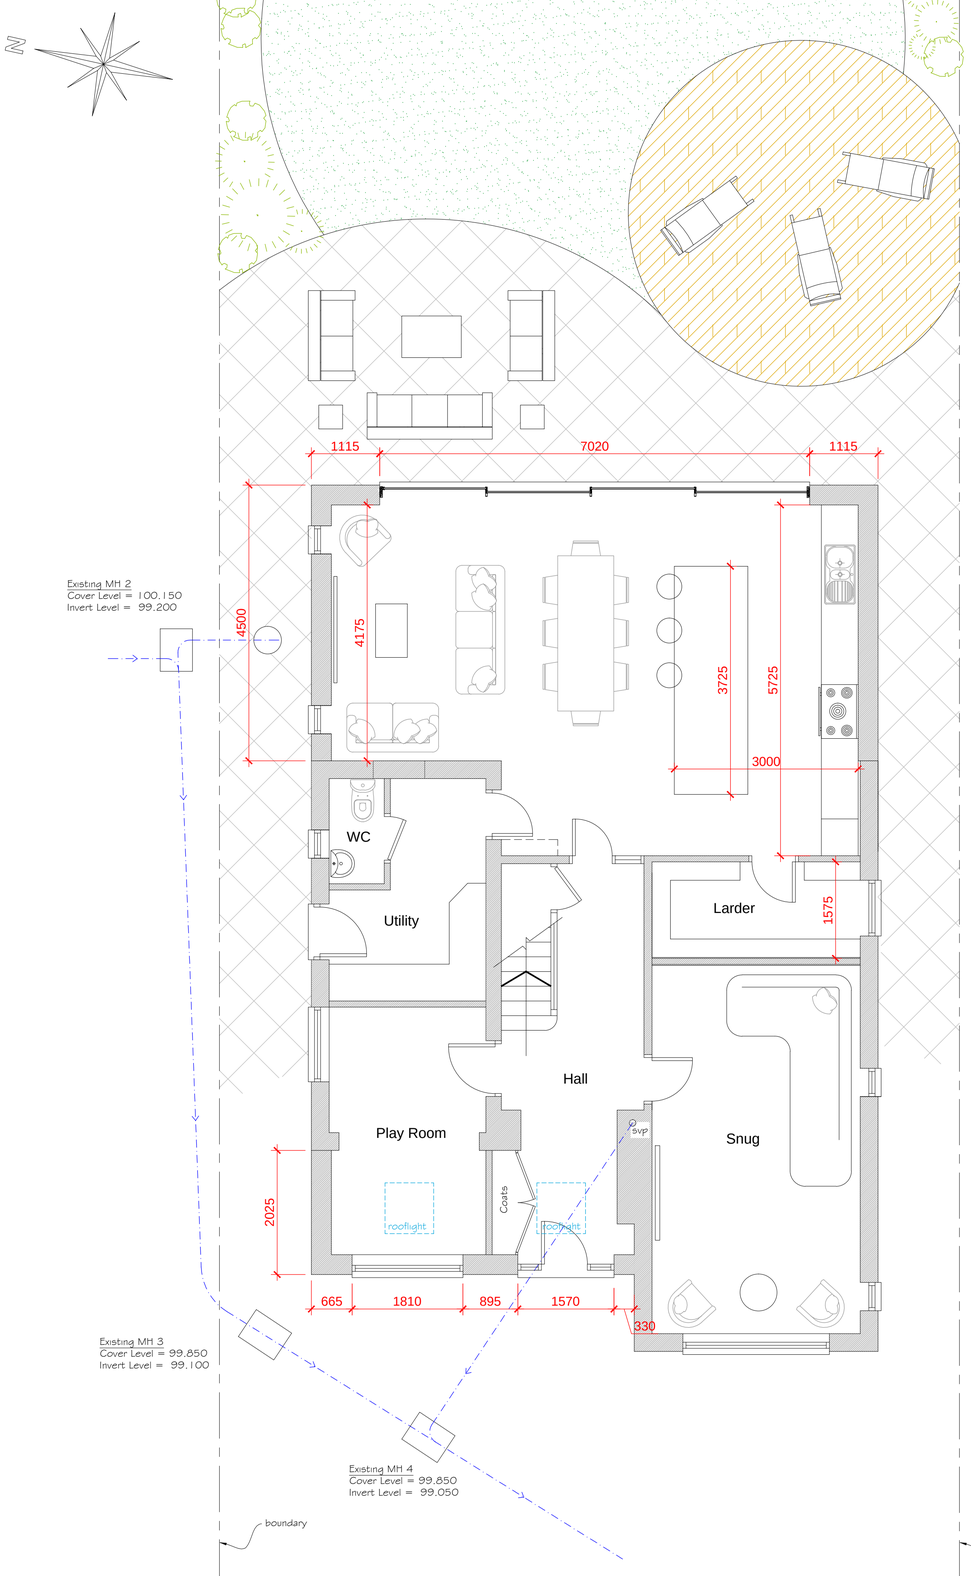


Proposed Ground Floor Plan

1:50

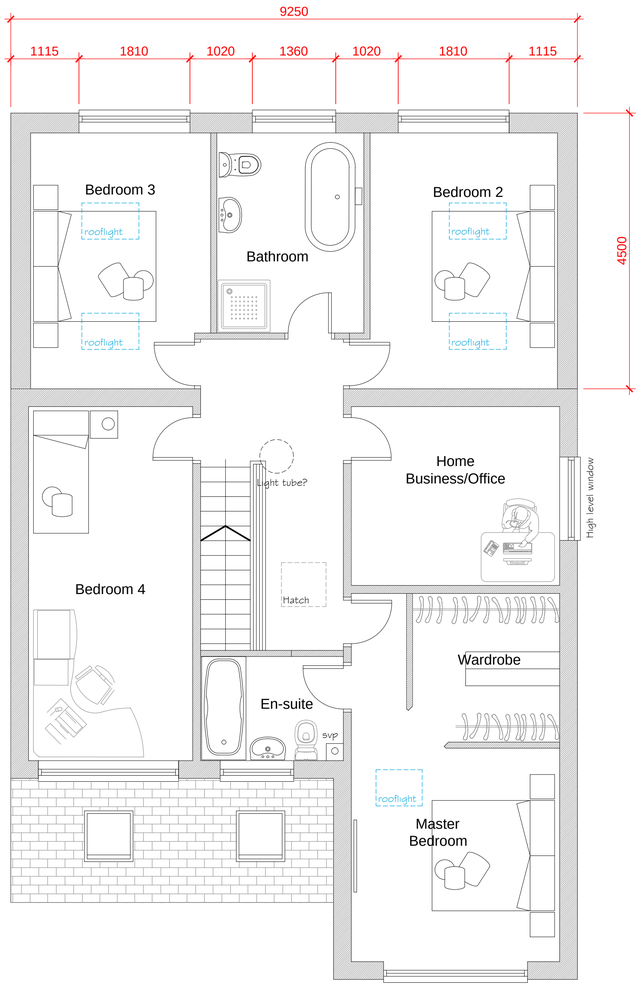

Proposed First Floor Plan

1:50

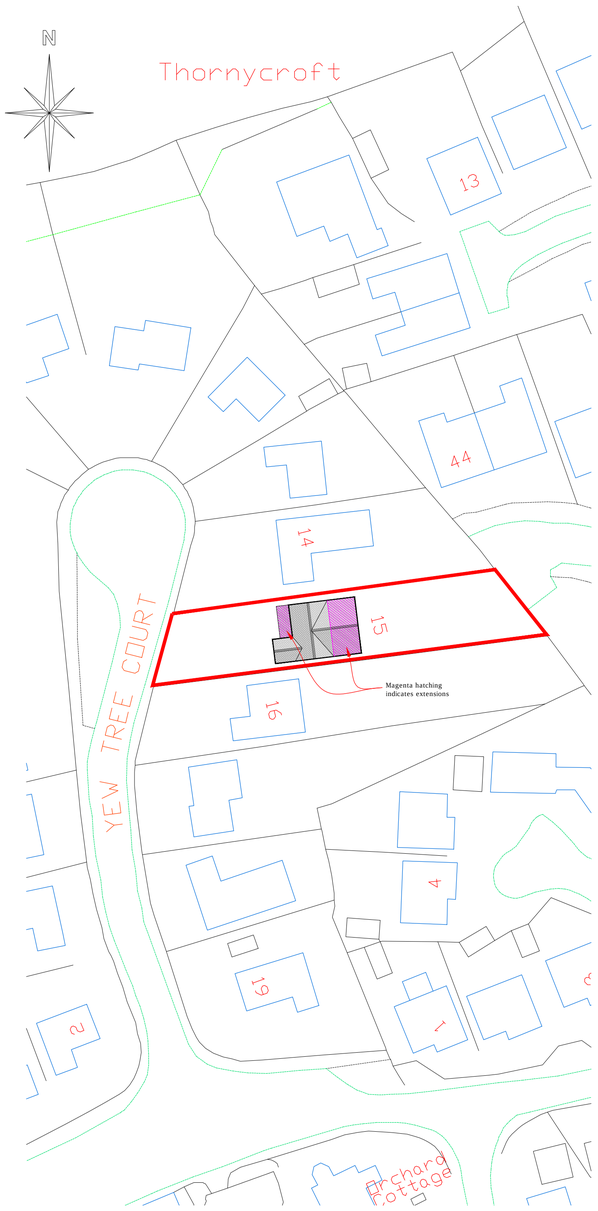

Proposed Site Plan
Scale 1:500

cad
CULLIS+ARCHITECTURAL+DESIGN
partner LABC
25 Sunningdale Close
Wrexham
North Wales
LL13 9QU
T 01978 264376
M 07791 480768
E ajones540@btinternet.com

Client: Mr & Mrs Postle.

Drawing Title: Proposed Plans.

Job Title: Proposed Alterations to 15 Yew Tree Court, Gresford, Wrexham.

Date:	Scale:	Rev:	Drg No:
Sept 2024	1:500 & 1:50 at A1		PD301/03