


Proposed Floor Plan
Scale 1:50



Proposed Roof Plan
Scale 1:50

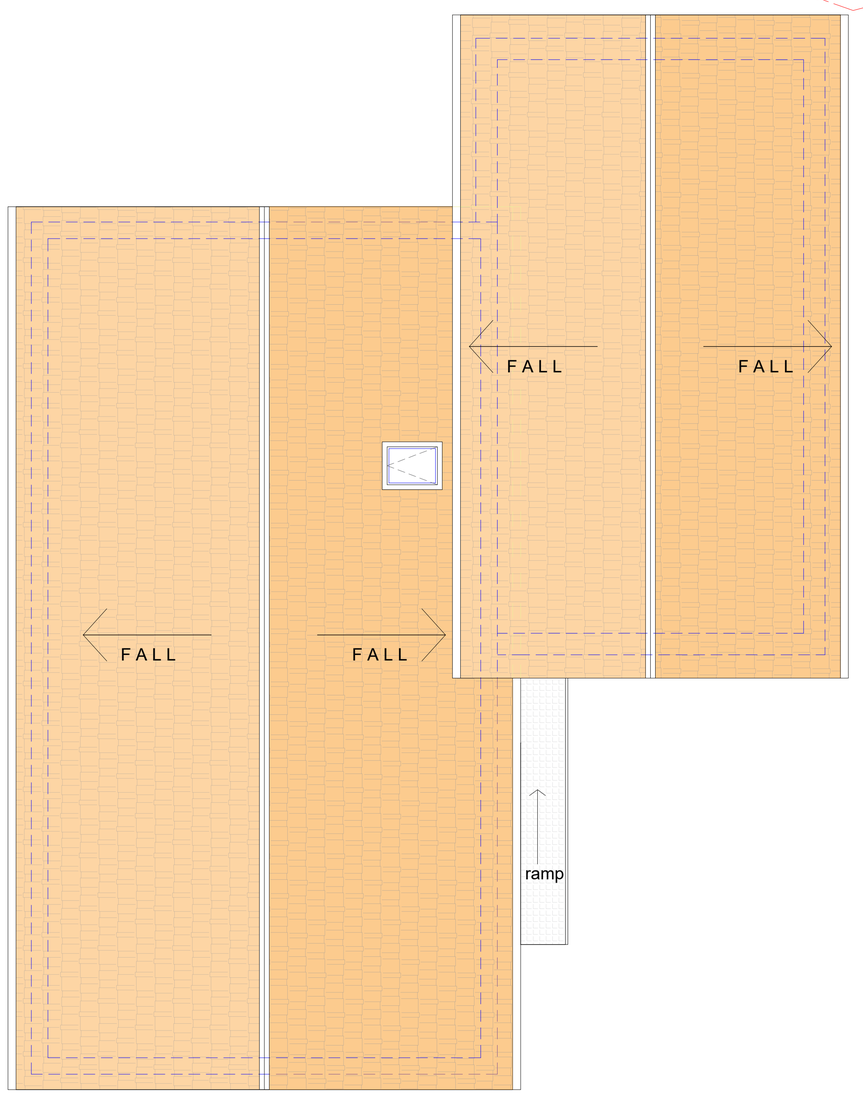

SCALE BAR 1:50

GENERAL NOTES

1. The contractor must check the site and the approved drawings before commencing the works and must take any working measurements as necessary and any discrepancy must be reported to the client.

2. Work shall comply with any current relevant BS/codes of practices and confirm to the Building Regulations including the latest amendment. The contractor is responsible for setting out the works.

KEY

- Boundary
- External Wall
- Purlin
- CH — Ceiling Height
- FL — Floor Level
- velux window

PROJECT ADDRESS
101A Borras Road
Wrexham
LL12 7EW

PROJECT
Single Storey Side Extension

DRAWING No.
PP190-3/24

SCALE
1:50

REVISION | DATE

DATE: 28/09/2024
STATUS: Planning Permission

DRAWN BY: A.T.
CHECKED BY:

PAPER SIZE
A1

AT A. Design
12 Hastings Gardens
Stockport
SK5 8BF
ata_design@hotmail.com
07830039347