
ELEVATIONS SCALE 1:100 AT A2

EXISTING DOUBLE GAZED WIDOWS & DOORS ARE FINISHED IN LIGHT OAK




EXISTING FRONT ELEVATION

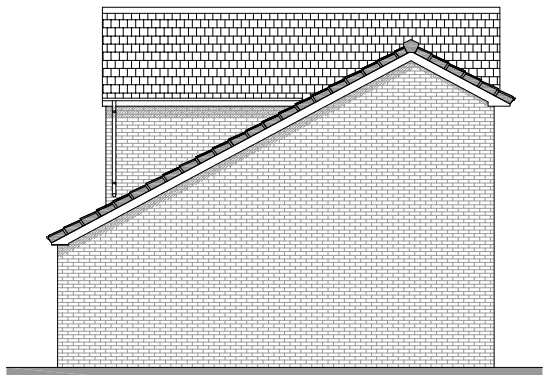

EXISTING SIDE ELEVATION



EXISTING REAR ELEVATION

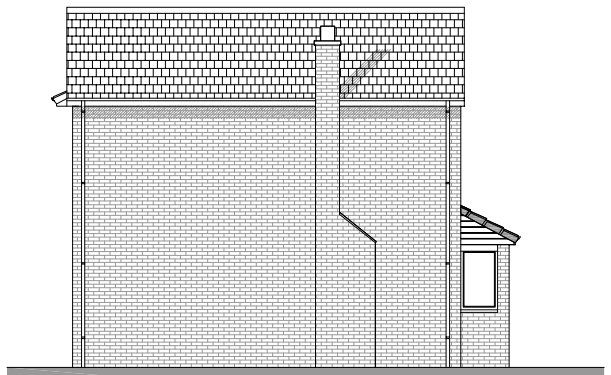


EXISTING SIDE ELEVATION

PROPOSED DOUBLE GAZED WIDOWS & DOORS MODUS TRADITIONAL & CONTEMPORARY STYLE IN CREAM FINISH




PROPOSED FRONT ELEVATION

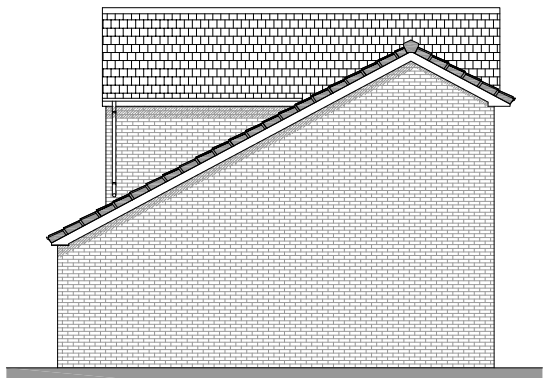


PROPOSED SIDE ELEVATION




PROPOSED REAR ELEVATION

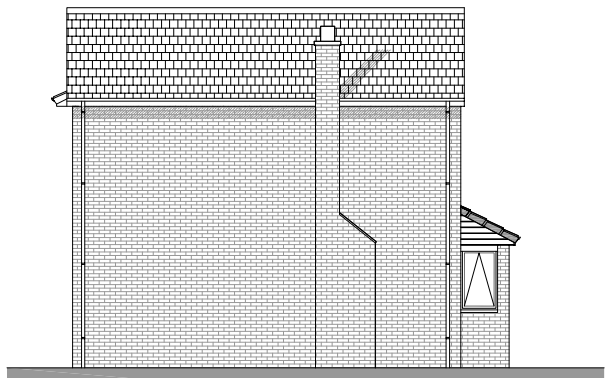

PROPOSED SIDE ELEVATION

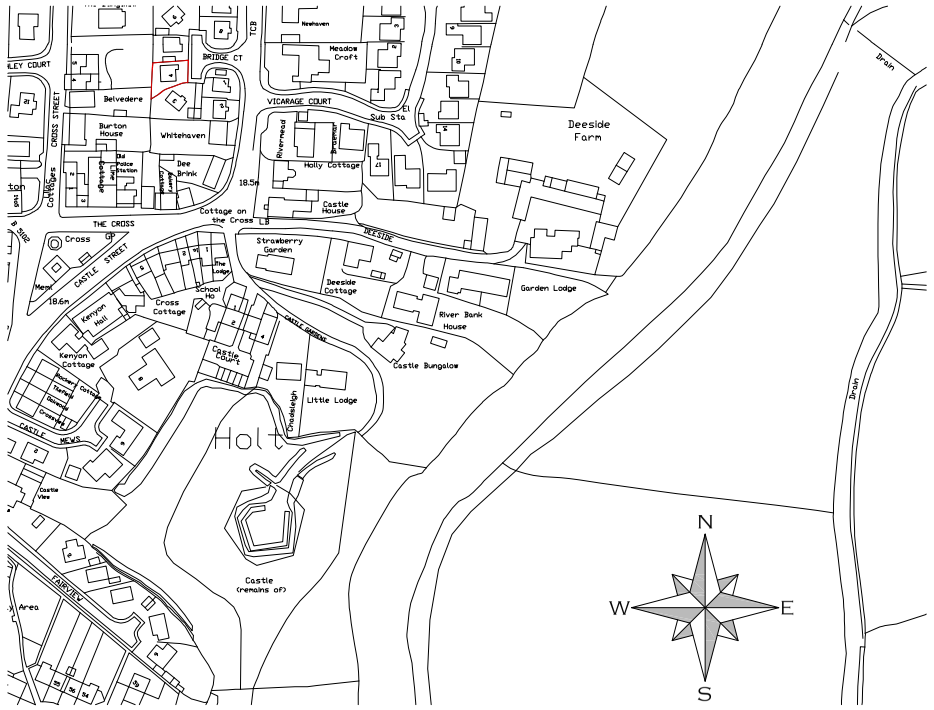

LOCATION PLAN 1:2500 AT A2

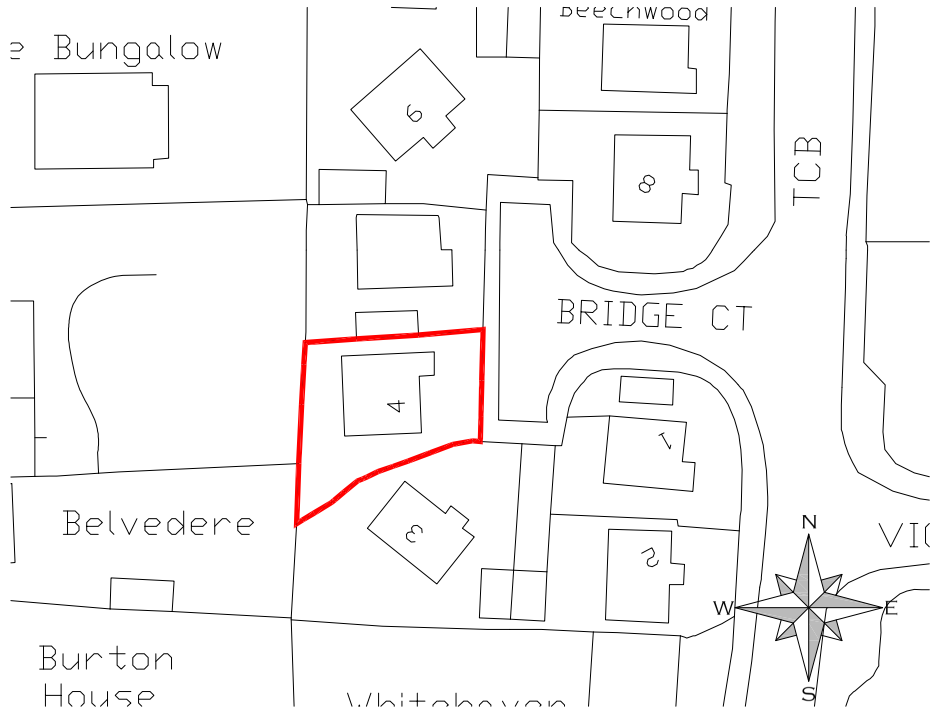

BLOCK PLAN 1:500 AT A2

CLIENT MR. ALED PUGH JONES	REVISIONS
PROJECT PROPOSED WINDOW REPLACEMENT AT 4, BRIDGE COURT, HOLT, WREXHAM, LL13 9JX	
DRAWING EXISTING & PROPOSED ELEVATIONS LOCATION & BLOCK PLAN	
DATE SEPTEMBER 2024	SCALES 1:100 AT A2 1:2500 AT A2 1:500 AT A2
DWG. NUMBER 2024 / BC / PL / 01	