
© 2015 AFL ARCHITECTS [v1.6]

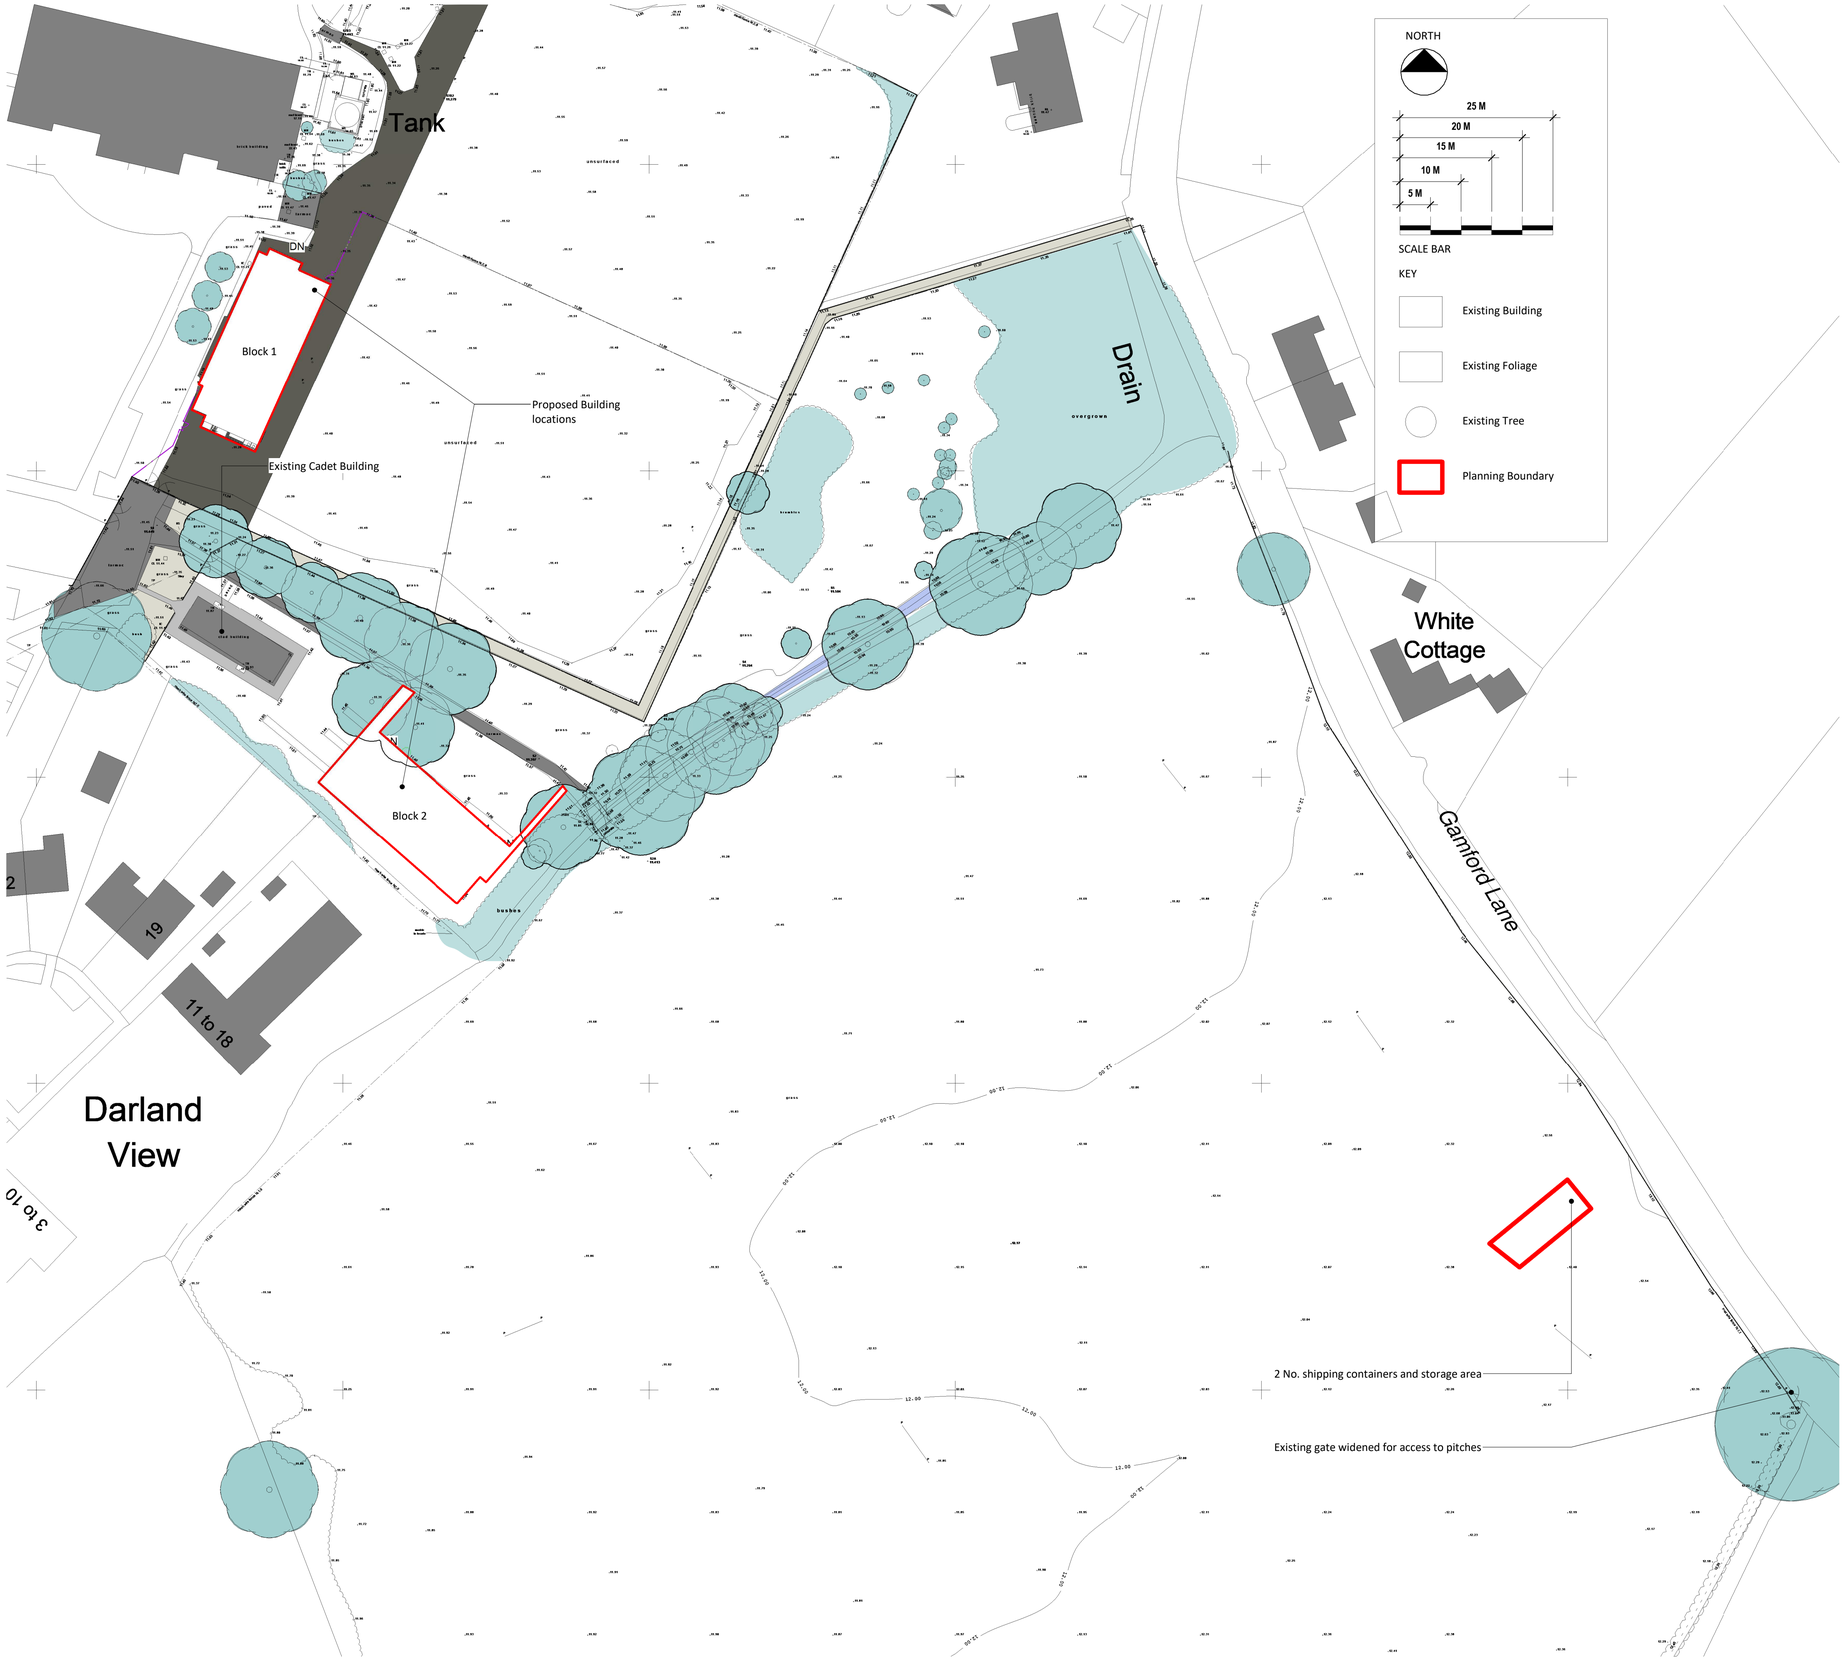

1 **Site Plan - Planning**
1 : 500

NOTES
All dimensions and levels to be checked on site

Any descrepancies are to be reported to the Architect before any work commences

This drawing shall not be scaled to ascertain any dimensions, work to figured dimensions only

This drawing shall not be reproduced without express written permission from AFL Architects Ltd.

DISCLAIMER
When this drawing is issued in CAD, it is an uncontrolled version issued for information only, to enable the recipient to prepare their own documents/drawings for which they are solely responsible.

SOFTWARE INTEROPERABILITY
AFL prepared this drawing using Autodesk REVIT Architecture.

AFL does not accept liability for any loss or degradation of any information held in the drawing resulting from the translation from the original file format to any other file format or from the recipients reading of it in any other programme.

rev no.	rev date	rev by	description
P03	02.10.2024	WR	REVISED PLANNING
P02	02.08.2024	WR	PLANNING ISSUE
P01	19.07.2024	WR	DRAFT PLANNING ISSUE

project
Wrexham Youth Academy

location
Darland High School

Employer
Wrexham AFC

client
Wrexham AFC

AFL Architects
1st Floor
St Georges House
56 Peter Street
Manchester UK
M2 3NQ

t: +44(0)161 236 6263
f: +44(0)161 236 6484

w: www.afl-architects.com
e: mail@afl-uk.com

twitter.com/AFLArchitects

key plan

drawing title
Wrexham Academy - Site Plan

AFL job number 211516 | scale @ A1 | drawn WR | checked JR | rev date 02.10.2024

dwg purpose: PLANNING | status: S0 | rev: P03

bim project | origin | zone | level | type | role | 5-digit no.
WYA-AFL-ZZ-ZZ-DR-A-20005