

NOTES

1. ALL DIMENSIONS IN MILLIMETRES UNLESS NOTED OTHERWISE.

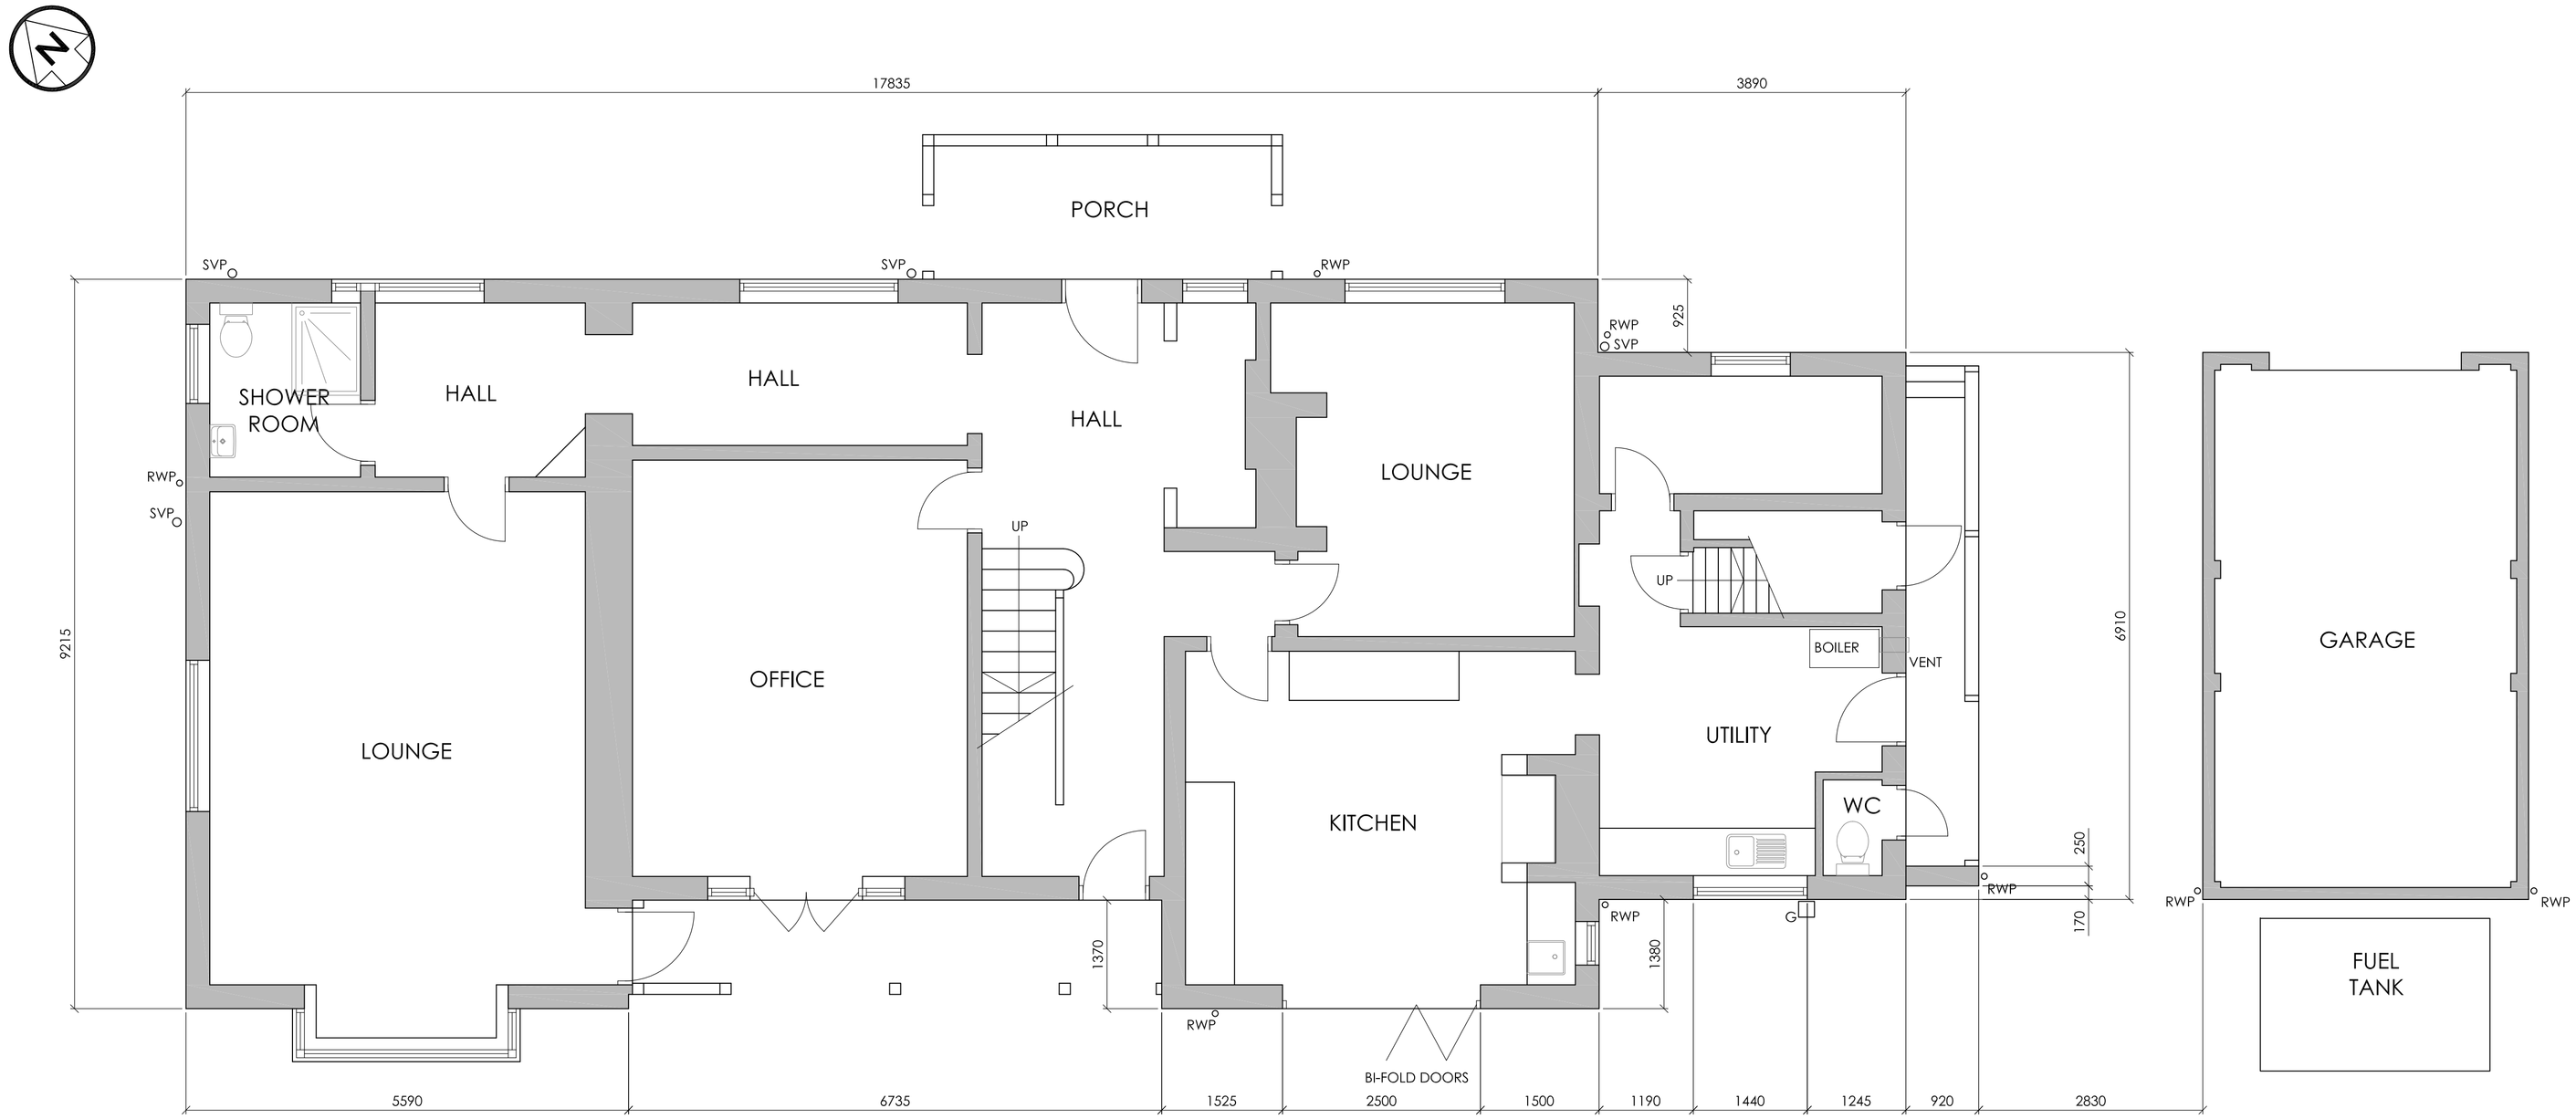


EXISTING GROUND FLOOR PLAN

1:50
1m 0 1m 2m 3m 4m 5m

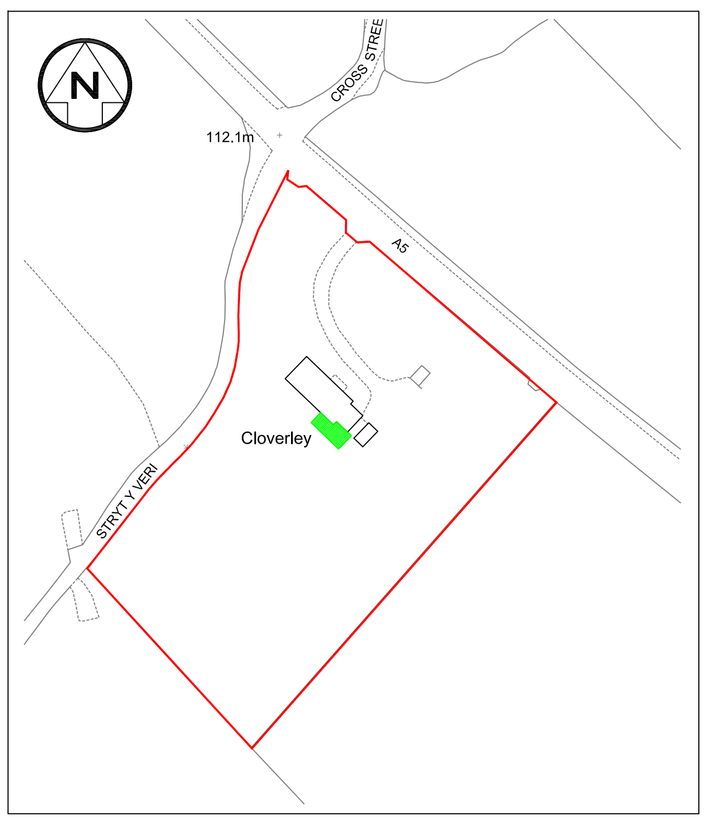

SITE PLAN (SCALE 1:1250)

1:1250
25m 0 25m 50m 75m 100m 125m

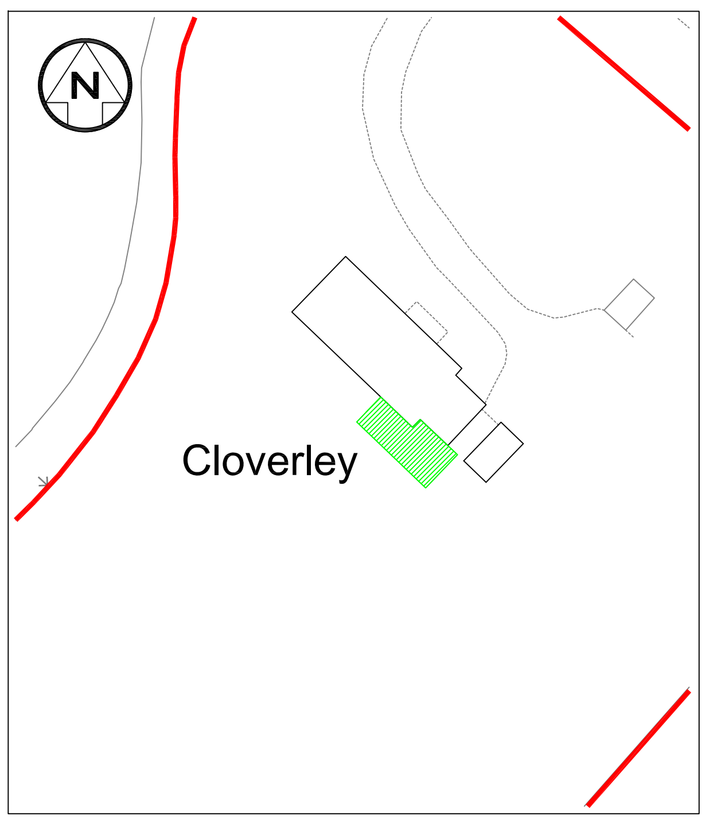

BLOCK PLAN (SCALE 1:500)

1:500
10m 0 10m 20m 30m 40m 50m

Revision	Description	Drawn	Date	Checked	Approved
.	.	.	.		

sankeyCAD
DRAUGHTING SERVICES

Project
PROPOSED SINGLE STOREY REAR EXTENSION
AT CLOVERLEY, PENTRE
CHIRK, WREXHAM, LL14 5AN

Title
EXISTING GROUND FLOOR PLAN
AND LOCATION PLANS

Scale (when plotted @ A1)	Drawn	Checked	Approved
AS SHOWN	SD	SD	
	Date 21.04.24	Date	Date

CAD Ref

Project number	Drawing number	Revision
202403	001	-