

PROPOSED CHANGE OF USE GATES FARM, HOLLY BUSH, BANGOR-ON-DEE, WREXHAM, LL13 0BG FOR MR PHILLIP CLARKE

UNIT D, E, F

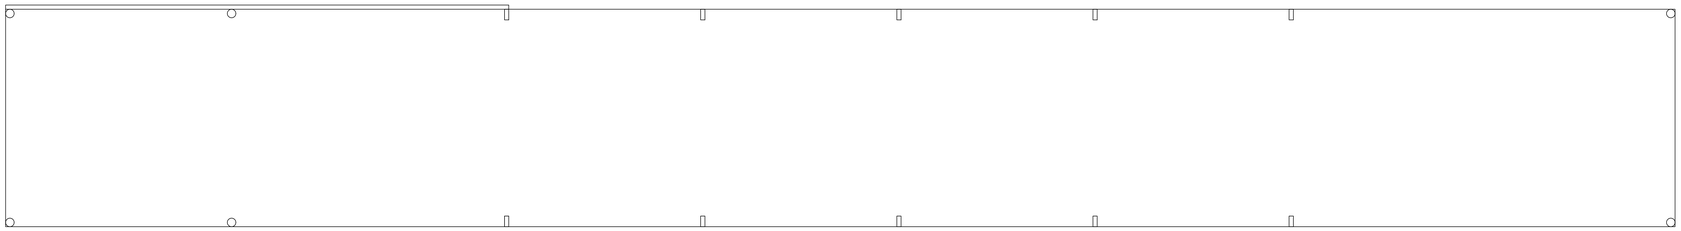


EXISTING FLOOR PLAN

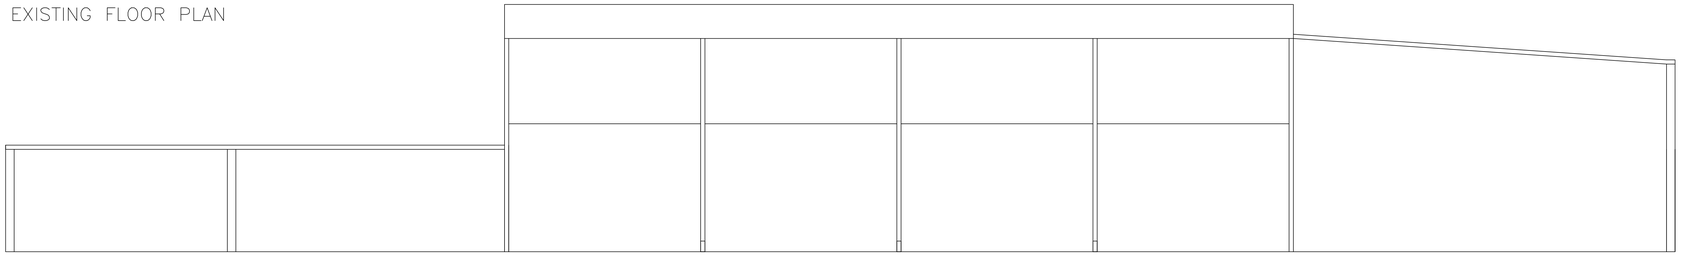


EXISTING FRONT ELEVATION



EXISTING REAR ELEVATION

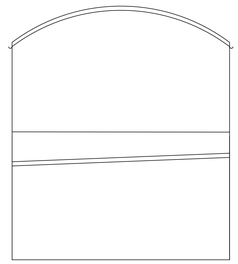


EXISTING SIDE ELEVATION

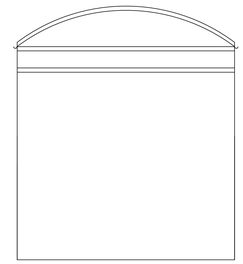


EXISTING SIDE ELEVATION

UNIT D, E, F

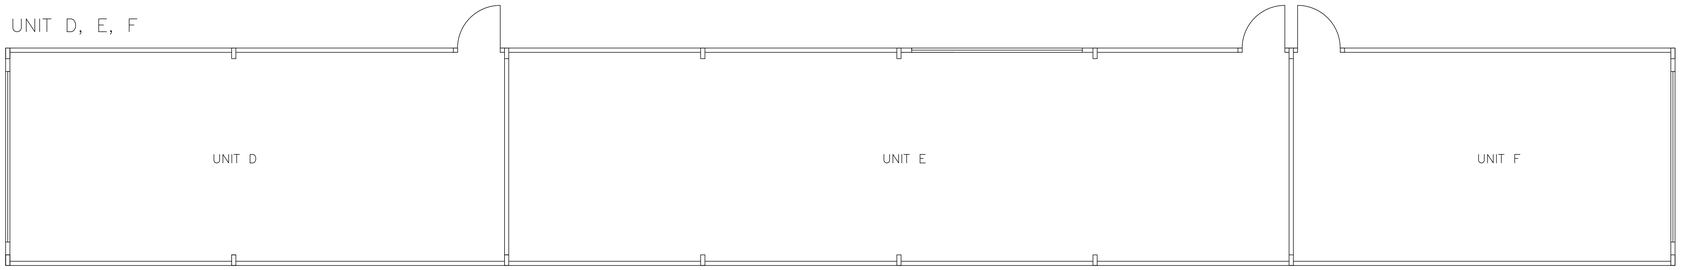


PROPOSED FLOOR PLAN

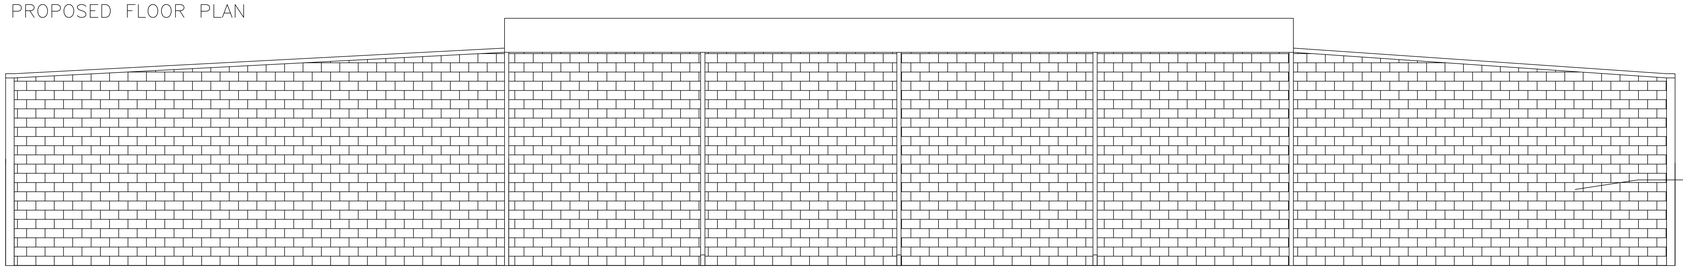

BLOCKWORK PAINTED GREEN


PROPOSED FRONT ELEVATION

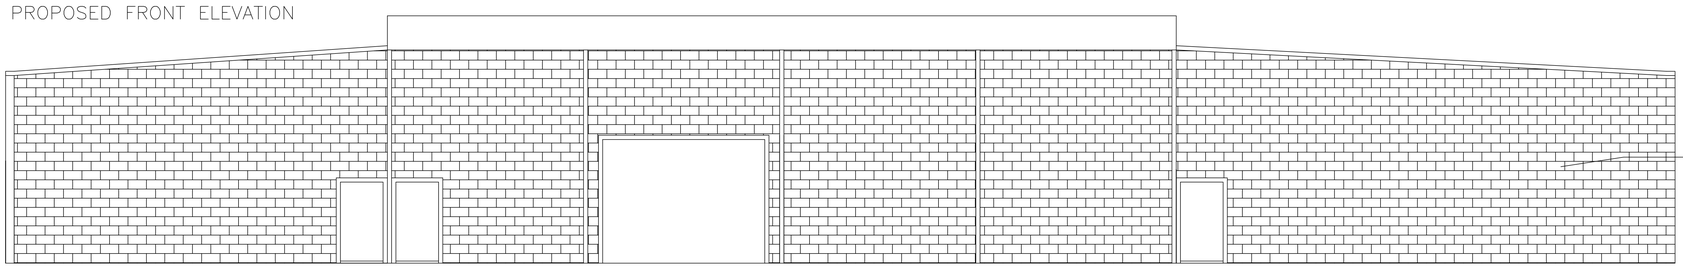


BLOCKWORK PAINTED GREEN

PROPOSED REAR ELEVATION

OWL NESTING BOXES

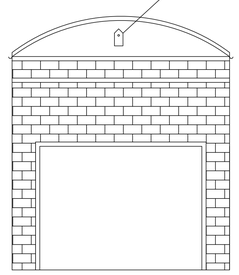

PROPOSED SIDE ELEVATION

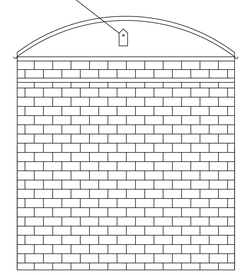

PROPOSED SIDE ELEVATION

Soft Play Consultants
Mbl: 07724388329
Email: garethroberts08@gmail.com

Project Name: Mr Phillip Clarke
Project Number: BDS001018

DATE: 05.10.2024 | SIGN: G Roberts

SCALE: 1:50 @ A0 | DRAWING NUMBER

NOTE: Plan and Elevation as Existing and Proposed

03