

PROPOSED CHANGE OF USE GATES FARM, HOLLY BUSH, BANGOR-ON-DEE, WREXHAM, LL13 0BG FOR MR PHILLIP CLARKE


UNIT B, C

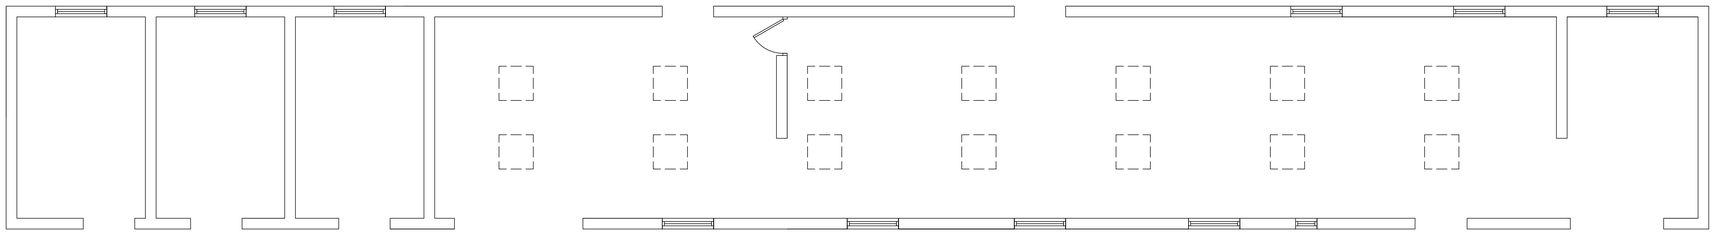


EXISTING FLOOR PLAN

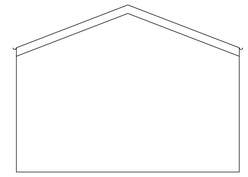


EXISTING SIDE ELEVATION

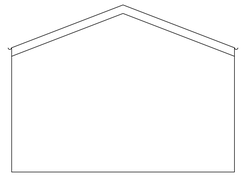

EXISTING SIDE ELEVATION

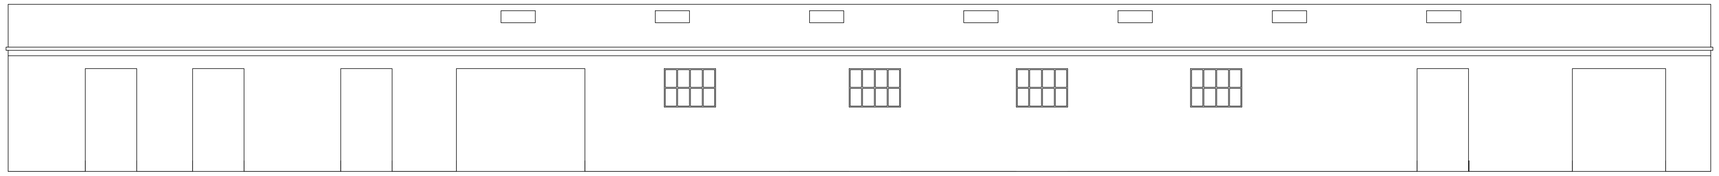


EXISTING FRONT ELEVATION

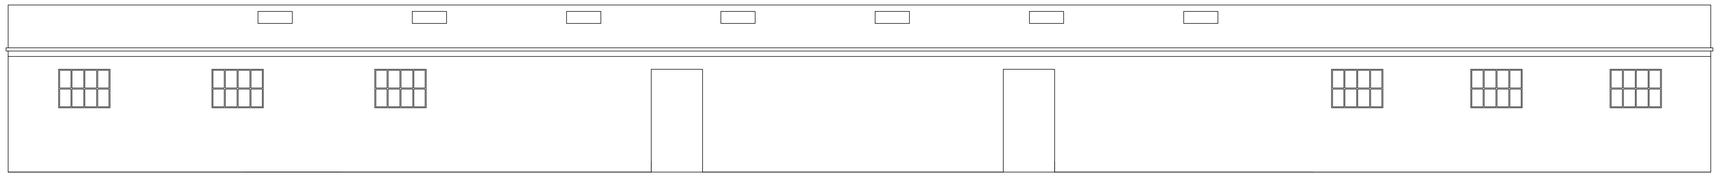


EXISTING REAR ELEVATION

UNIT B, C

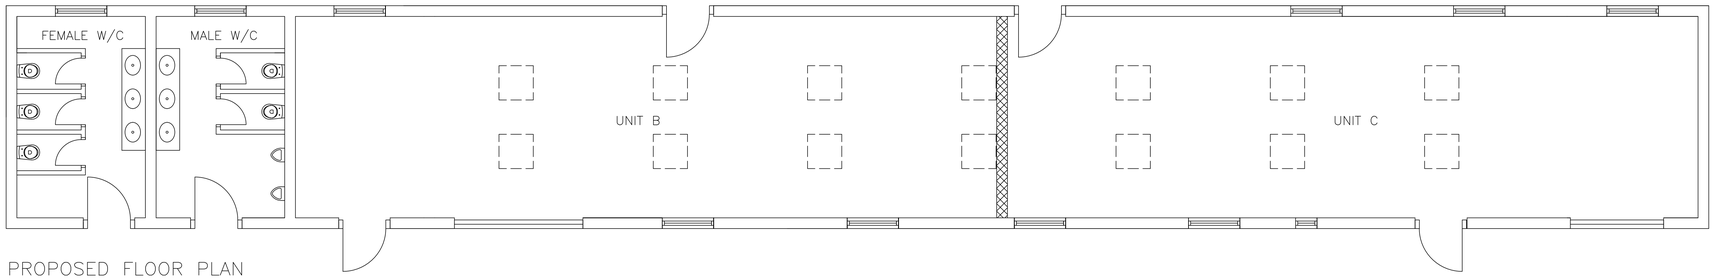


PROPOSED FLOOR PLAN

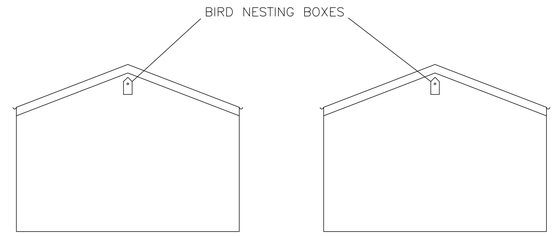

PROPOSED SIDE ELEVATION

PROOSED SIDE ELEVATION

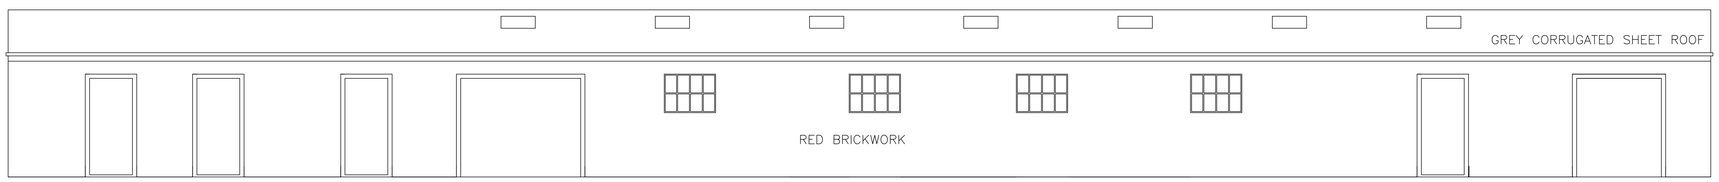

PROPOSED FRONT ELEVATION



PROPOSED REAR ELEVATION

Soft Play Consultants
Mbl: 07724388329
Email: garethroberts08@gmail.com

Project Name: Mr Phillip Clarke
Project Number: BDS001018

DATE: 05.10.2024 | SIGN: G Roberts

SCALE: 1:50 @ A0 | DRAWING NUMBER

NOTE: Plan and Elevation as Existing and Proposed

02