
© KBArchitectureDesignStudio


REV	DESCRIPTION	DATE DRAWN
–	–	–



No.3 Nantyr Road **No.2 Nantyr Road**

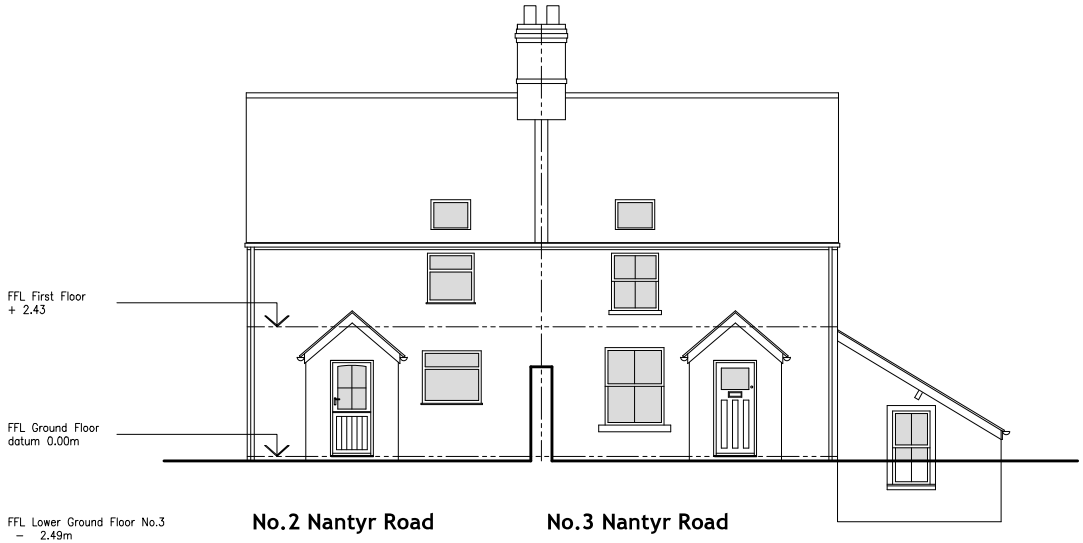

No.2 Nantyr Road **No.3 Nantyr Road**

 

SCALE BAR 1:100

FRONDEG, NANTYR ROAD,
GLYN CEIRIOG, LL20 7NW

FIONA GRANT

EXISTING FRONT & REAR ELEVATION

KBArchitectureDesignStudio
49 Blundell Street
Liverpool
L1 0AN
T: 07534528192

DWG: 23001 (SU) 201
DATE: 22.07.2023
SCALE: 1:100 @ A3 DRAWN: KB