

© KBArchitectureDesignStudio

REV	DESCRIPTION	DATE DRAWN

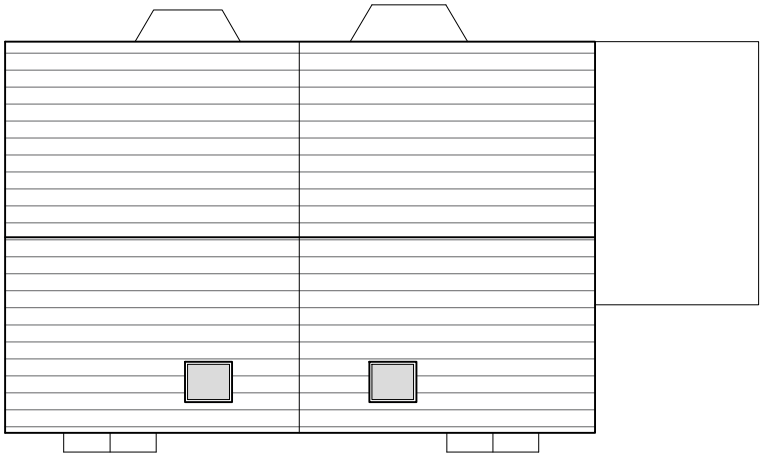


NO.2 NANTYR ROAD NO.3 NANTYR ROAD

EXISTING ROOF PLAN

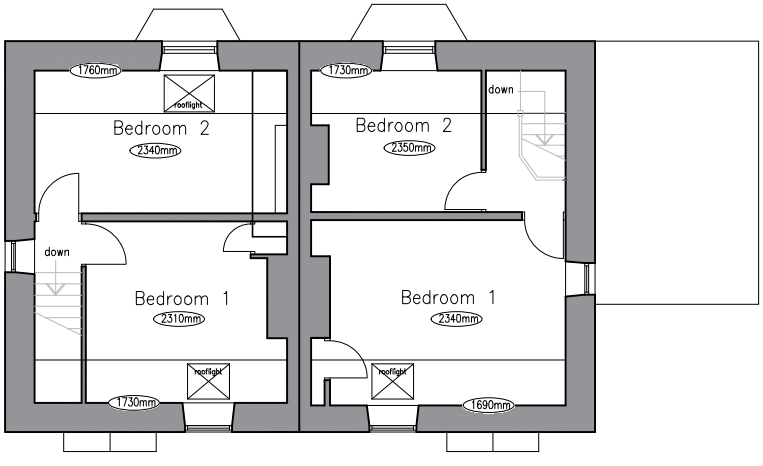

NO.2 NANTYR ROAD NO.3 NANTYR ROAD

EXISTING FIRST FLOOR PLAN

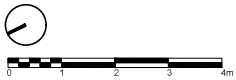

SCALE BAR 1:100

FRONDEG, NANTYR ROAD,
GLYN CEIRIOG, LL20 7NW

FIONA GRANT

EXISTING FIRST FLOOR &
ROOF PLAN

KBArchitectureDesignStudio
49 Blundell Street
Liverpool
L1 0AN
T: 07534528192

DWG: 23001 (SU) 110
DATE: 22.07.2023
SCALE: 1:100 @ A3 DRAWN: KB