

0 0.5 1.0 1.5 2.0 2.5m


Scale 1:50

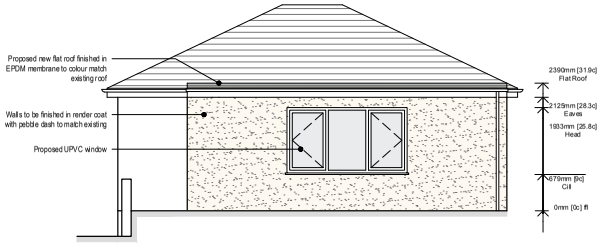


Proposed Side Elevation
Scale - 1:50

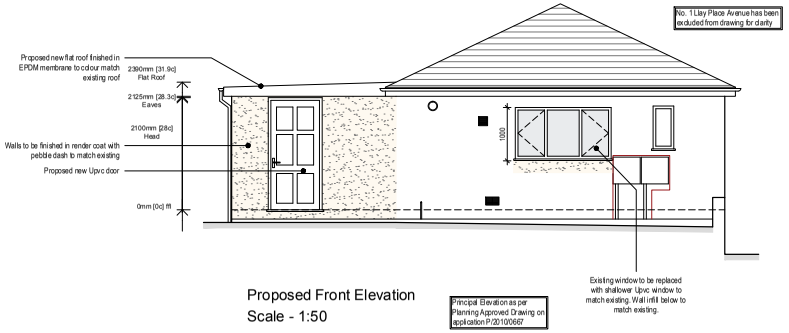


Proposed Front Elevation
Scale - 1:50

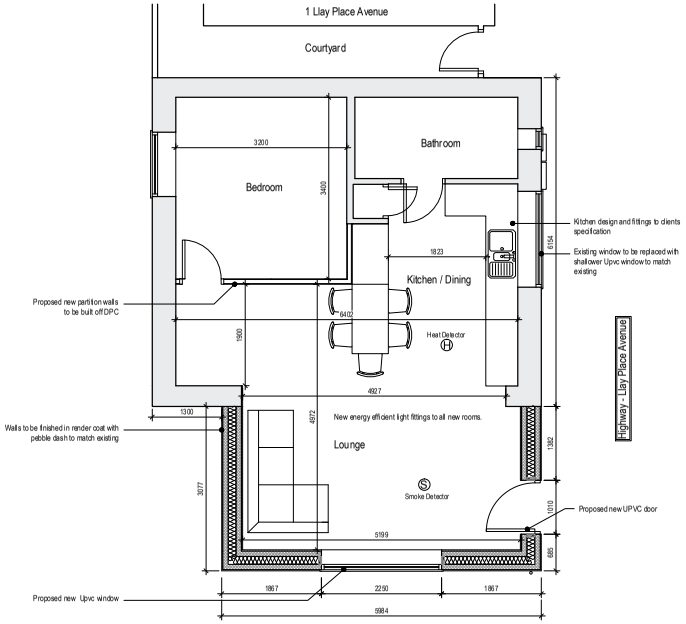

Proposed Plan
Scale - 1:50

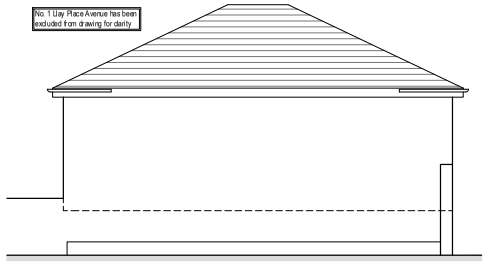

Proposed Side Elevation
Scale - 1:50

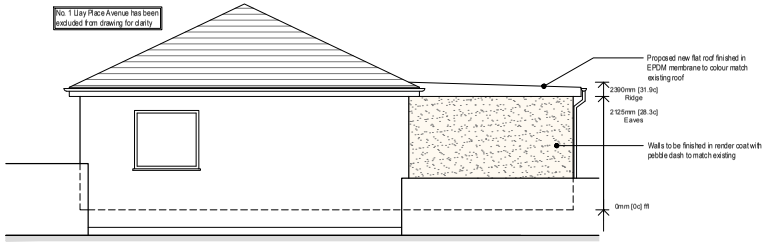

Proposed Rear Elevation
Scale - 1:50

NOTES

- All dimensions and levels are to be checked on site.
- Title overlay drawings and ownership boundaries are produced using all reasonable endeavors.
- This drawings shall not be used to ascertain dimensions. Work to figured dimensions only.
- Any discrepancies to be reported to SDS prior to commencement of works.
- This drawing is to be used for client appraisal only.

CDM 2015 Notes

- Proposed layout subject to Building Control approval of fire strategy and access arrangements.
- All proposed structural works to be designed by Structural Engineer.
- Client to seek specialist advice regarding relocation of gas/electric and water supply, meters and appliances.
- Suitable mechanical equipment to be commissioned by Contractor / Builder to lift heavy materials to avoid unnecessary injury on site.
- Appropriate scaffolding to be arranged by Contractor / Builder prior to commencement on site.

Rev	Date	Drawn by	
B	09/08/2024	TBS	TBS
Non-draft issue			
A	09/08/2024	TBS	
Client's comments incorporated			
-	08/08/2024	TBS	
Draft issue			

SDS
SPEAKS DESIGN SERVICES

Speaks Design Services
6A Middle Road
Coedpoeth
Wrexham
LL11 3TN

Tel 01978 592 872
Mob 07592 759 095
Mail info@speaksds.co.uk
Web www.speaksds.co.uk

CIAT
CHARTERED PRACTICE

Project
1a Llay Place Avenue, Wrexham, LL12 0TF

Client	Purpose of Issue	Drawing Stage
Phil Edwards	For Approval	LDC

Title
Proposed Plans and Elevations

Scale @ A1	Date	Ref	Drawn
1:50	Aug 2024	322	TBS

Dwg No	Rev
322/LPA/PL/004	B