


Floor Plan
Scale 1:200

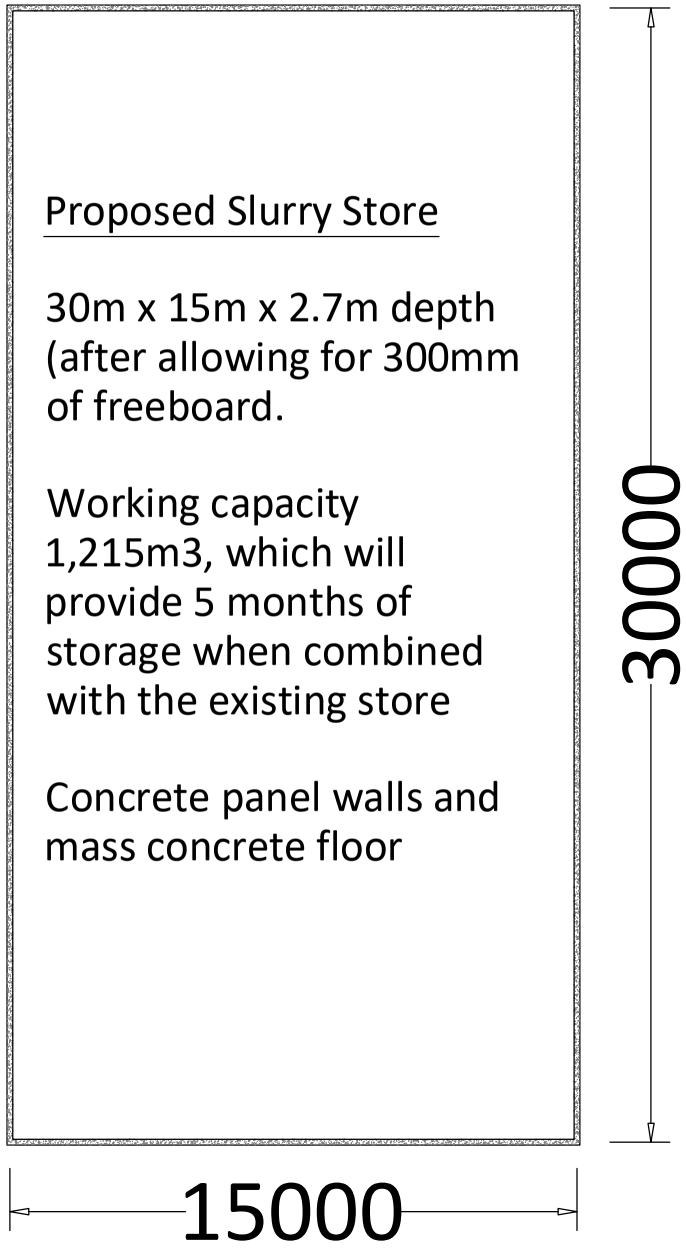


North East Elevation
Scale 1:200

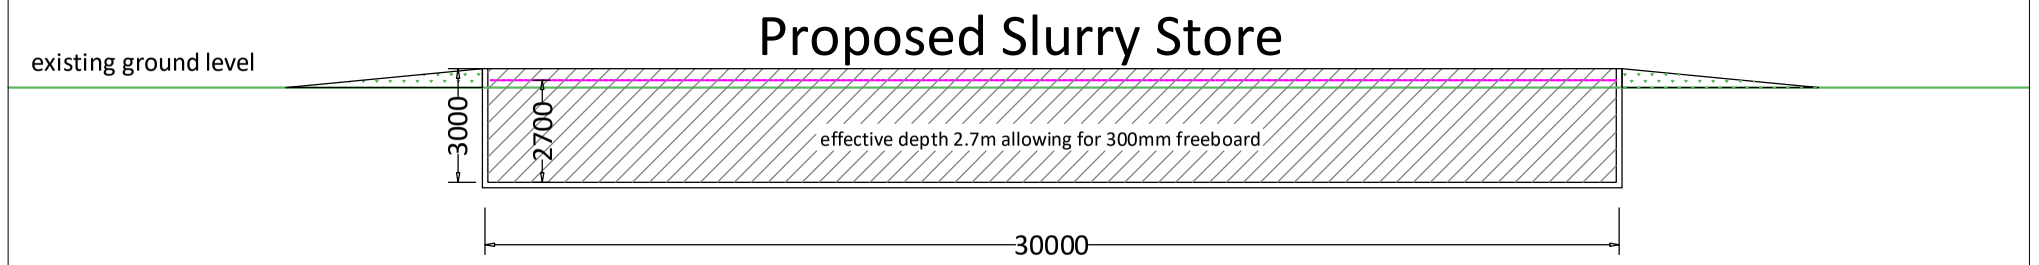


South West Elevation
Scale 1:200

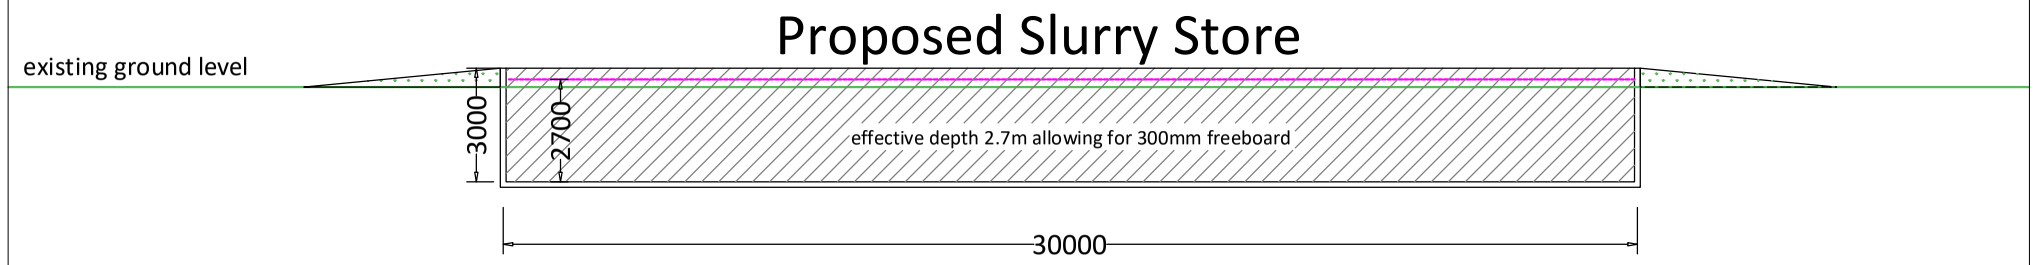

North West Elevation
Scale 1:200

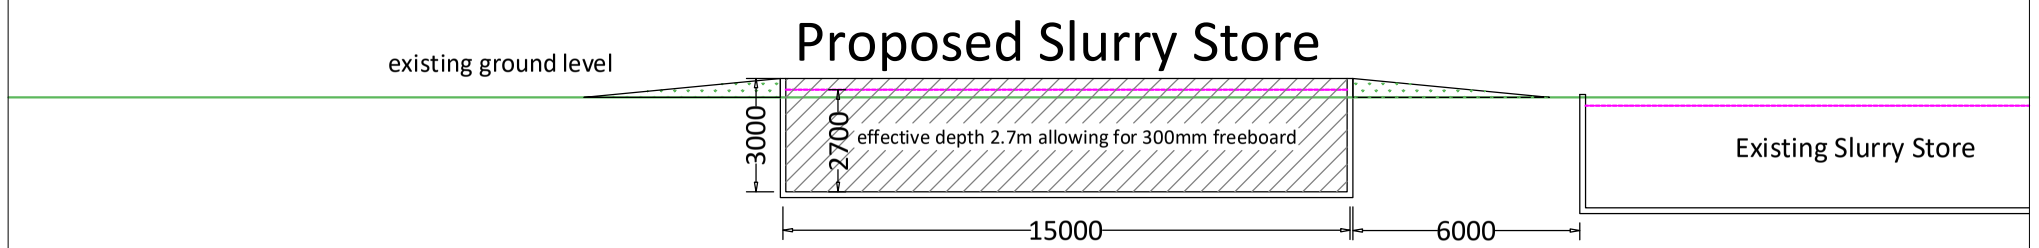

South East Elevation
Scale 1:200

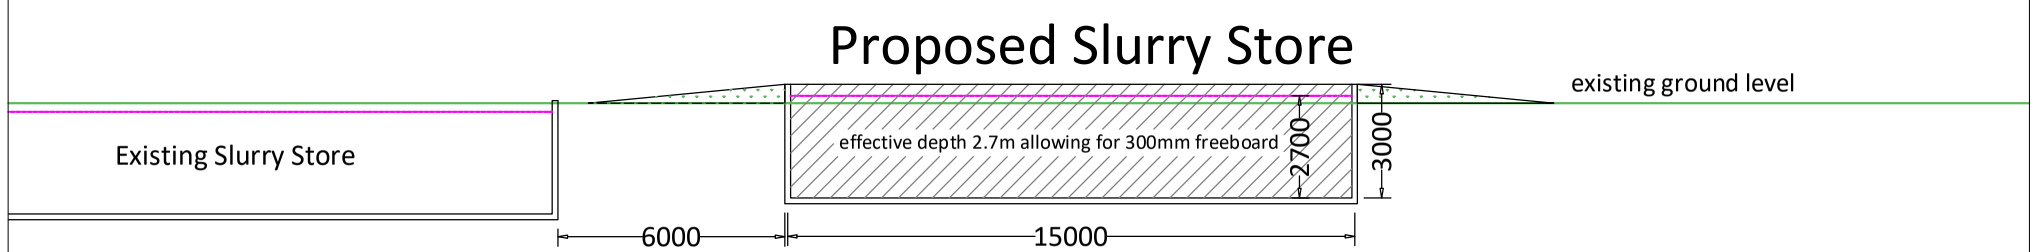

COPYRIGHT
This drawing is the property of P&L AGRICONSULTING LTD
Information is protected by Copyright. Copying or any form of reproduction is not permitted without permission from P&L AgriConsulting Ltd.

Will Phillips
P&L AgriConsulting Ltd
Fields Farm
Alkington
Whitchurch SY13 3NH
01948 880261
07939 474838

Drawing 3	Slurry Store	Dongray Hall Bangor on Dee Wrexham LL13 0AG
7th October 2024	Floor and Elevation Plan	
Scale 1:200 a3		

P&L AgriConsulting