
NOTES:	
——— = ROOT PROTECTION AREA.	
LOSSES & ADDITIONS:	
BUNGALOW / MARKETING HOUSE:	-1
SOCIAL HOUSE	0
CARAVANS:	+2

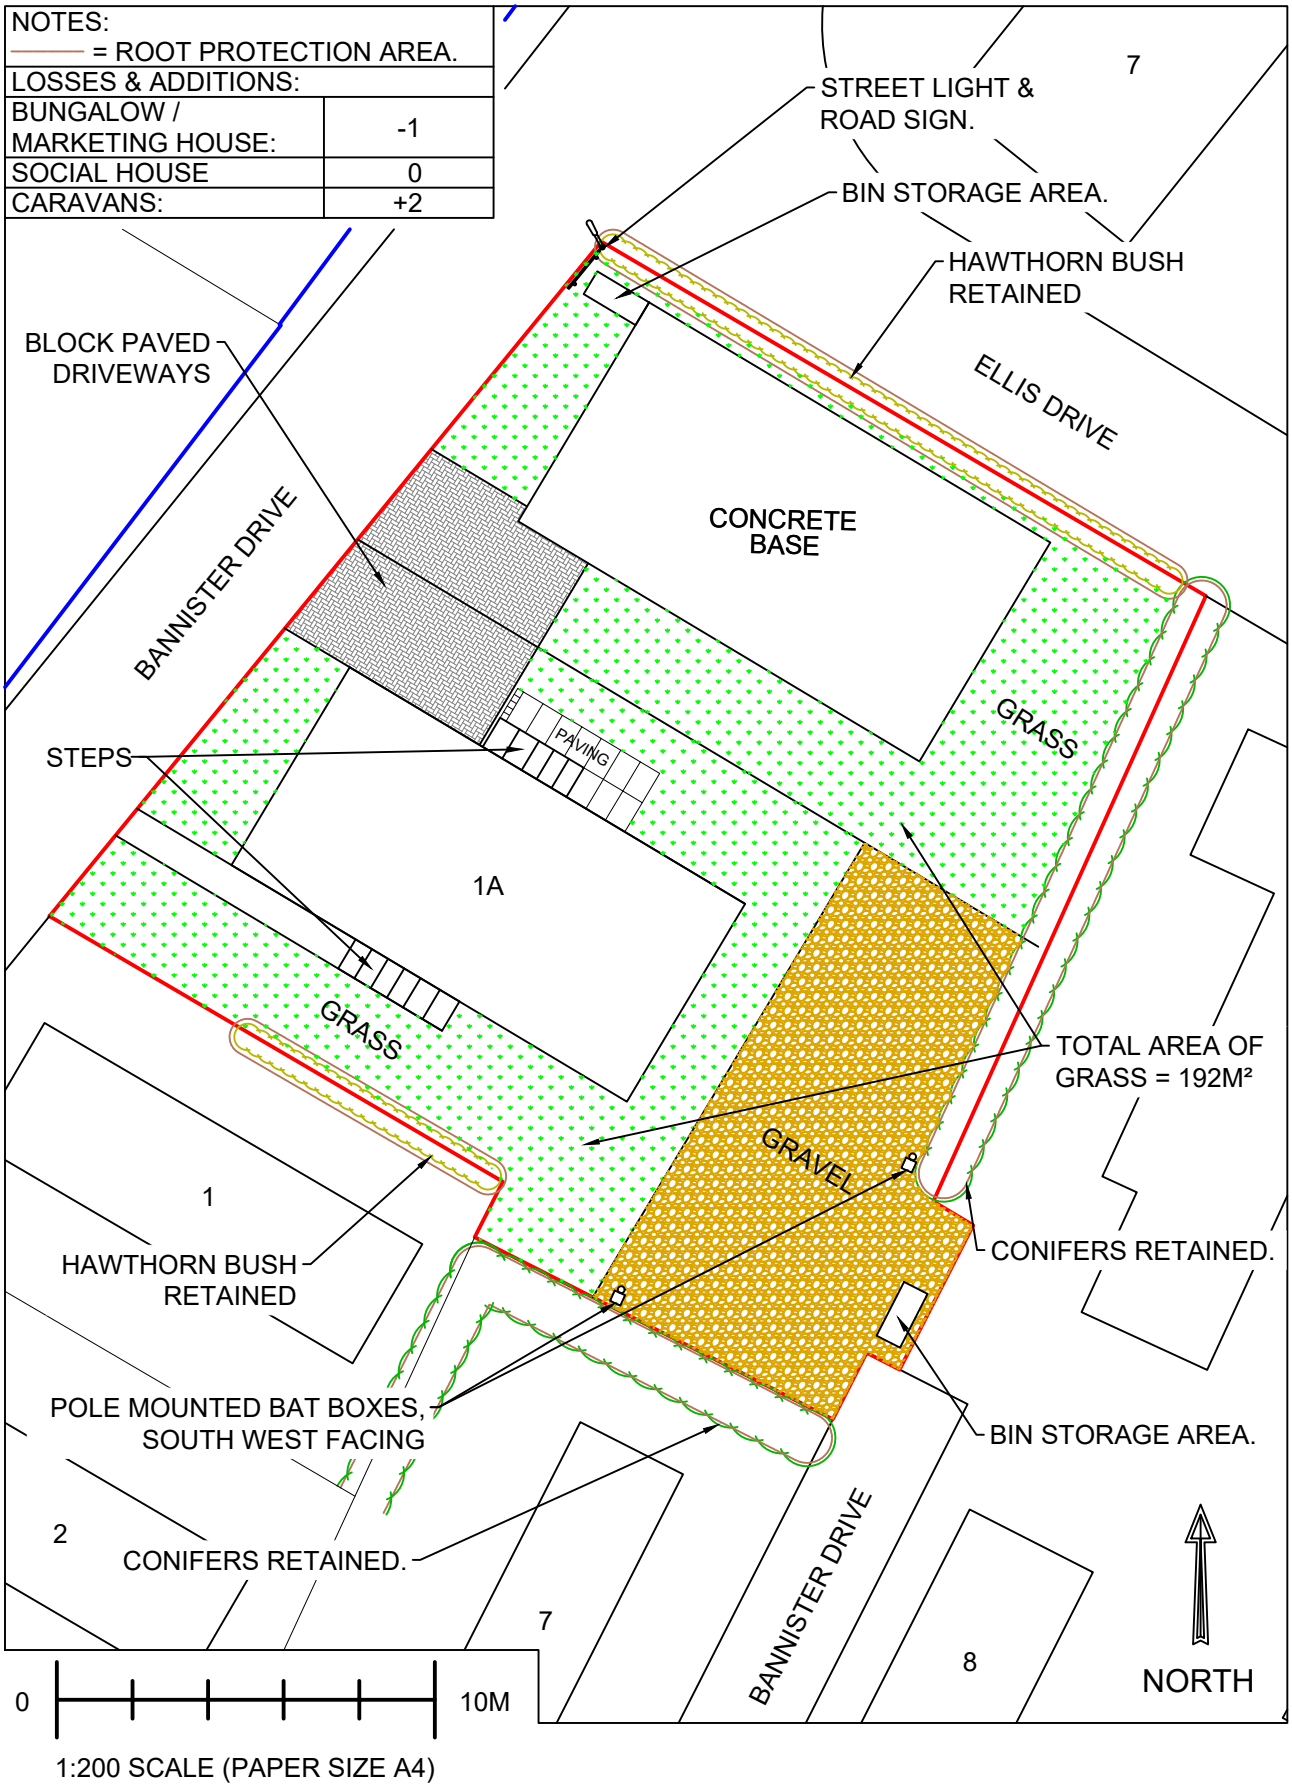

1:200 SCALE (PAPER SIZE A4)

TITLE: OAKFIELD PARK - PROPOSED SITE PLAN		SCALE: 1-200 @ A4
PROJECT: OAKFIELD PARK, GRESFORD ROAD, LLAY WREXHAM, LL12 0NP		DATE: 19/09/2024
DRAWING NO: OP190924	SHEET 1 OF 1	DRAWN: M.A.R.M